
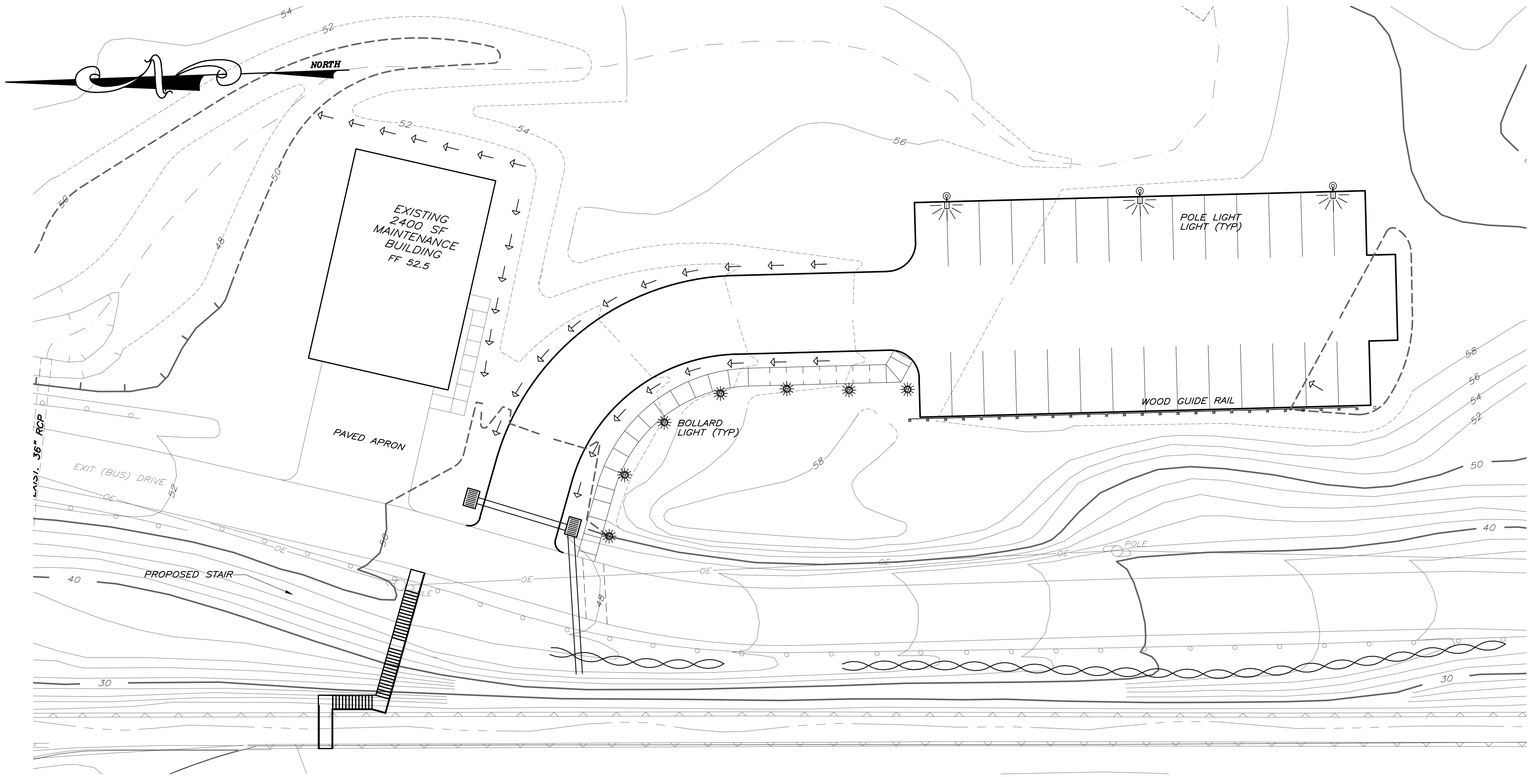


SITE LIGHTING

SCALE: 1" = 20'

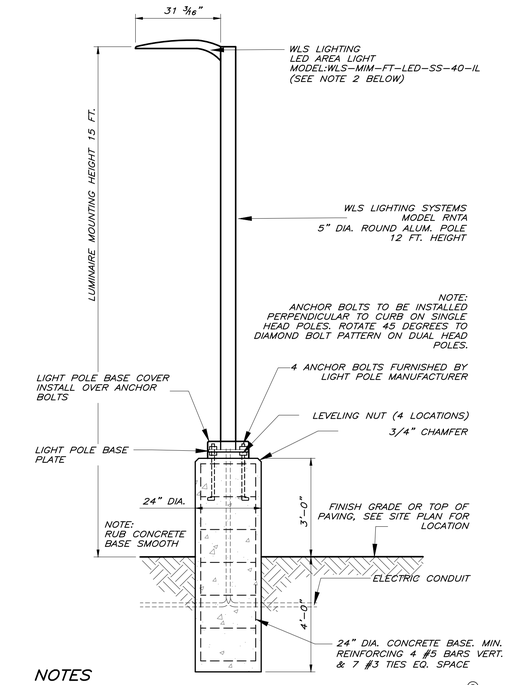

NOTES


1. THIS DRAWING REPRESENTS THE MINIMUM FOUNDATION REQUIREMENTS; IF MORE STRINGENT DRAWING IS SHOWN IN STRUCTURAL THEN IT SHALL GOVERN.
2. PROPOSED LIGHT FIXTURE SHALL BE CERTIFIED AS DARK SKY COMPLIANT, AND SHALL BE INSTALLED AND SHIELDED AS REQUIRED TO PREVENT THE LIGHT SOURCE FROM BEING SEEN FROM ANY ADJACENT RESIDENTIAL PROPERTY.

SYMBOL

(A SP4) AREA LIGHT POLE

SEE SITE PLAN FOR POLE AND FIXTURE LOCATIONS AND ORIENTATIONS.

SCALE: N.T.S.

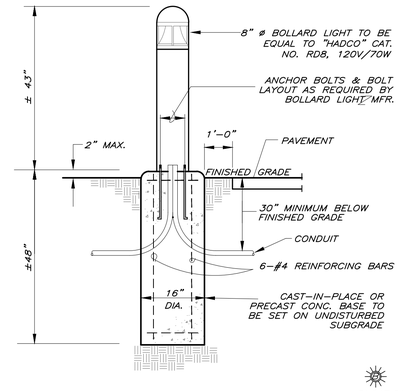


SYMBOL

(B SP4) BOLLARD LIGHT DETAIL

SEE SITE PLAN FOR POLE AND FIXTURE LOCATIONS AND ORIENTATIONS.

SCALE: N.T.S.

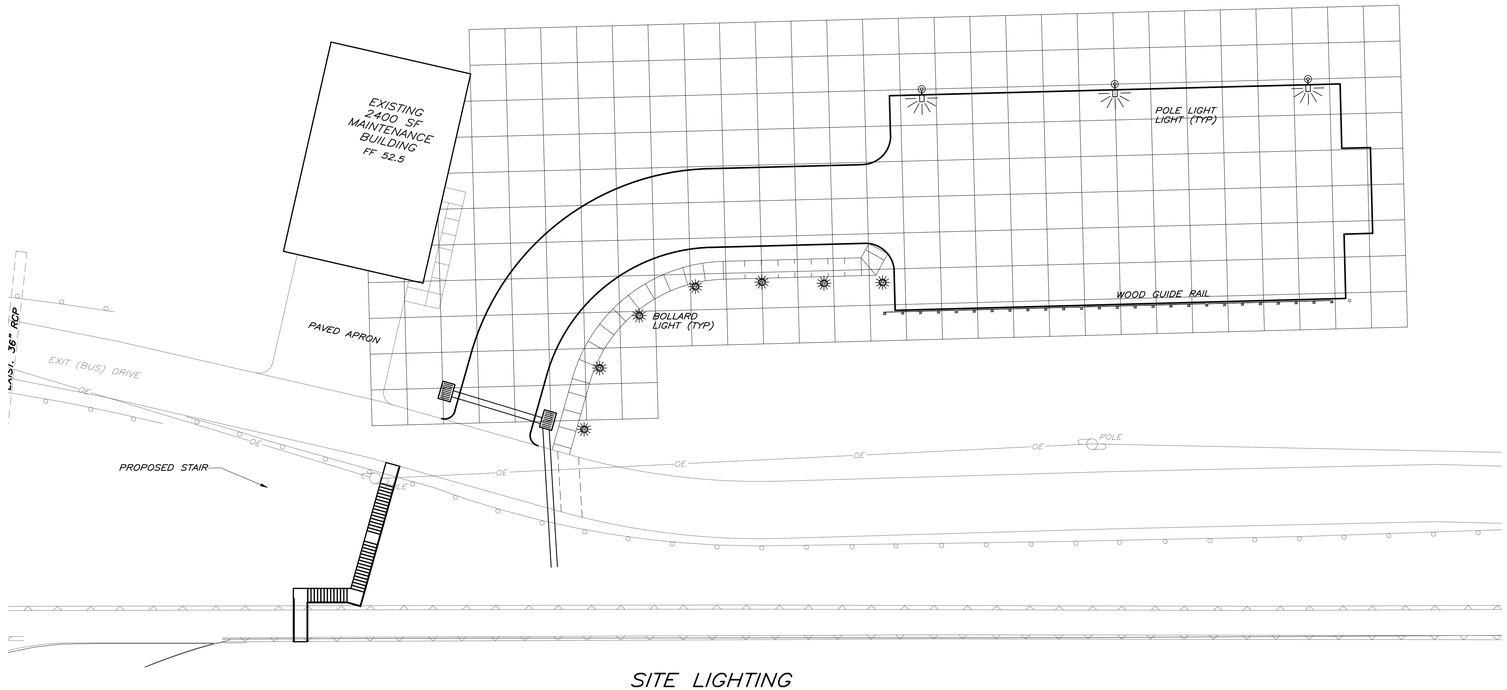

SITE LIGHTING

SCALE: 1" = 20'

AREA LIGHTING GENERAL NOTE

PROPOSED AREA LIGHTING IS INTENDED FOR SEASONAL (WINTER) USE WHEN NATURAL DAYLITE IS LOW OR ABSENT. LIGHTS ARE PLANNED TO BE OPERATIONAL FROM DUSK TO 7 PM AND 7 AM TO DAWN.

Dig Safely. New York Call811 before you dig

THIS DRAWING IS ONE IN A SET OF DRAWINGS & IS INCOMPLETE & INVALID WHEN IT IS SEPARATED FROM THIS SET.

Unauthorized alteration or addition to this drawing is a violation of Section 7209 (2) of the NYS Education Law.

NO.	DATE	DESCRIPTION	BY
		REVISIONS	
1.	2/27/19	RESPONSE TO REVIEW COMMENTS	DJW

T. M. DEPUY
ENGINEERING & LAND SURVEYING, P.C.
2656 ROUTE 302, MIDDLETOWN, NY 10941
PHONE: (845) 361-5421 FAX: (845) 361-5229

PROPOSED EMPLOYEE PARKING LOT
DIA CENTER FOR THE ARTS
CITY OF BEACON
DUTCHESS COUNTY, NEW YORK

SEAL

TITLE: SITE LIGHTING

JOB: 99021.PL

DATE: JAN. 28, 2019

SCALE: 1" = 20"

DWG.: SP5

OF 6