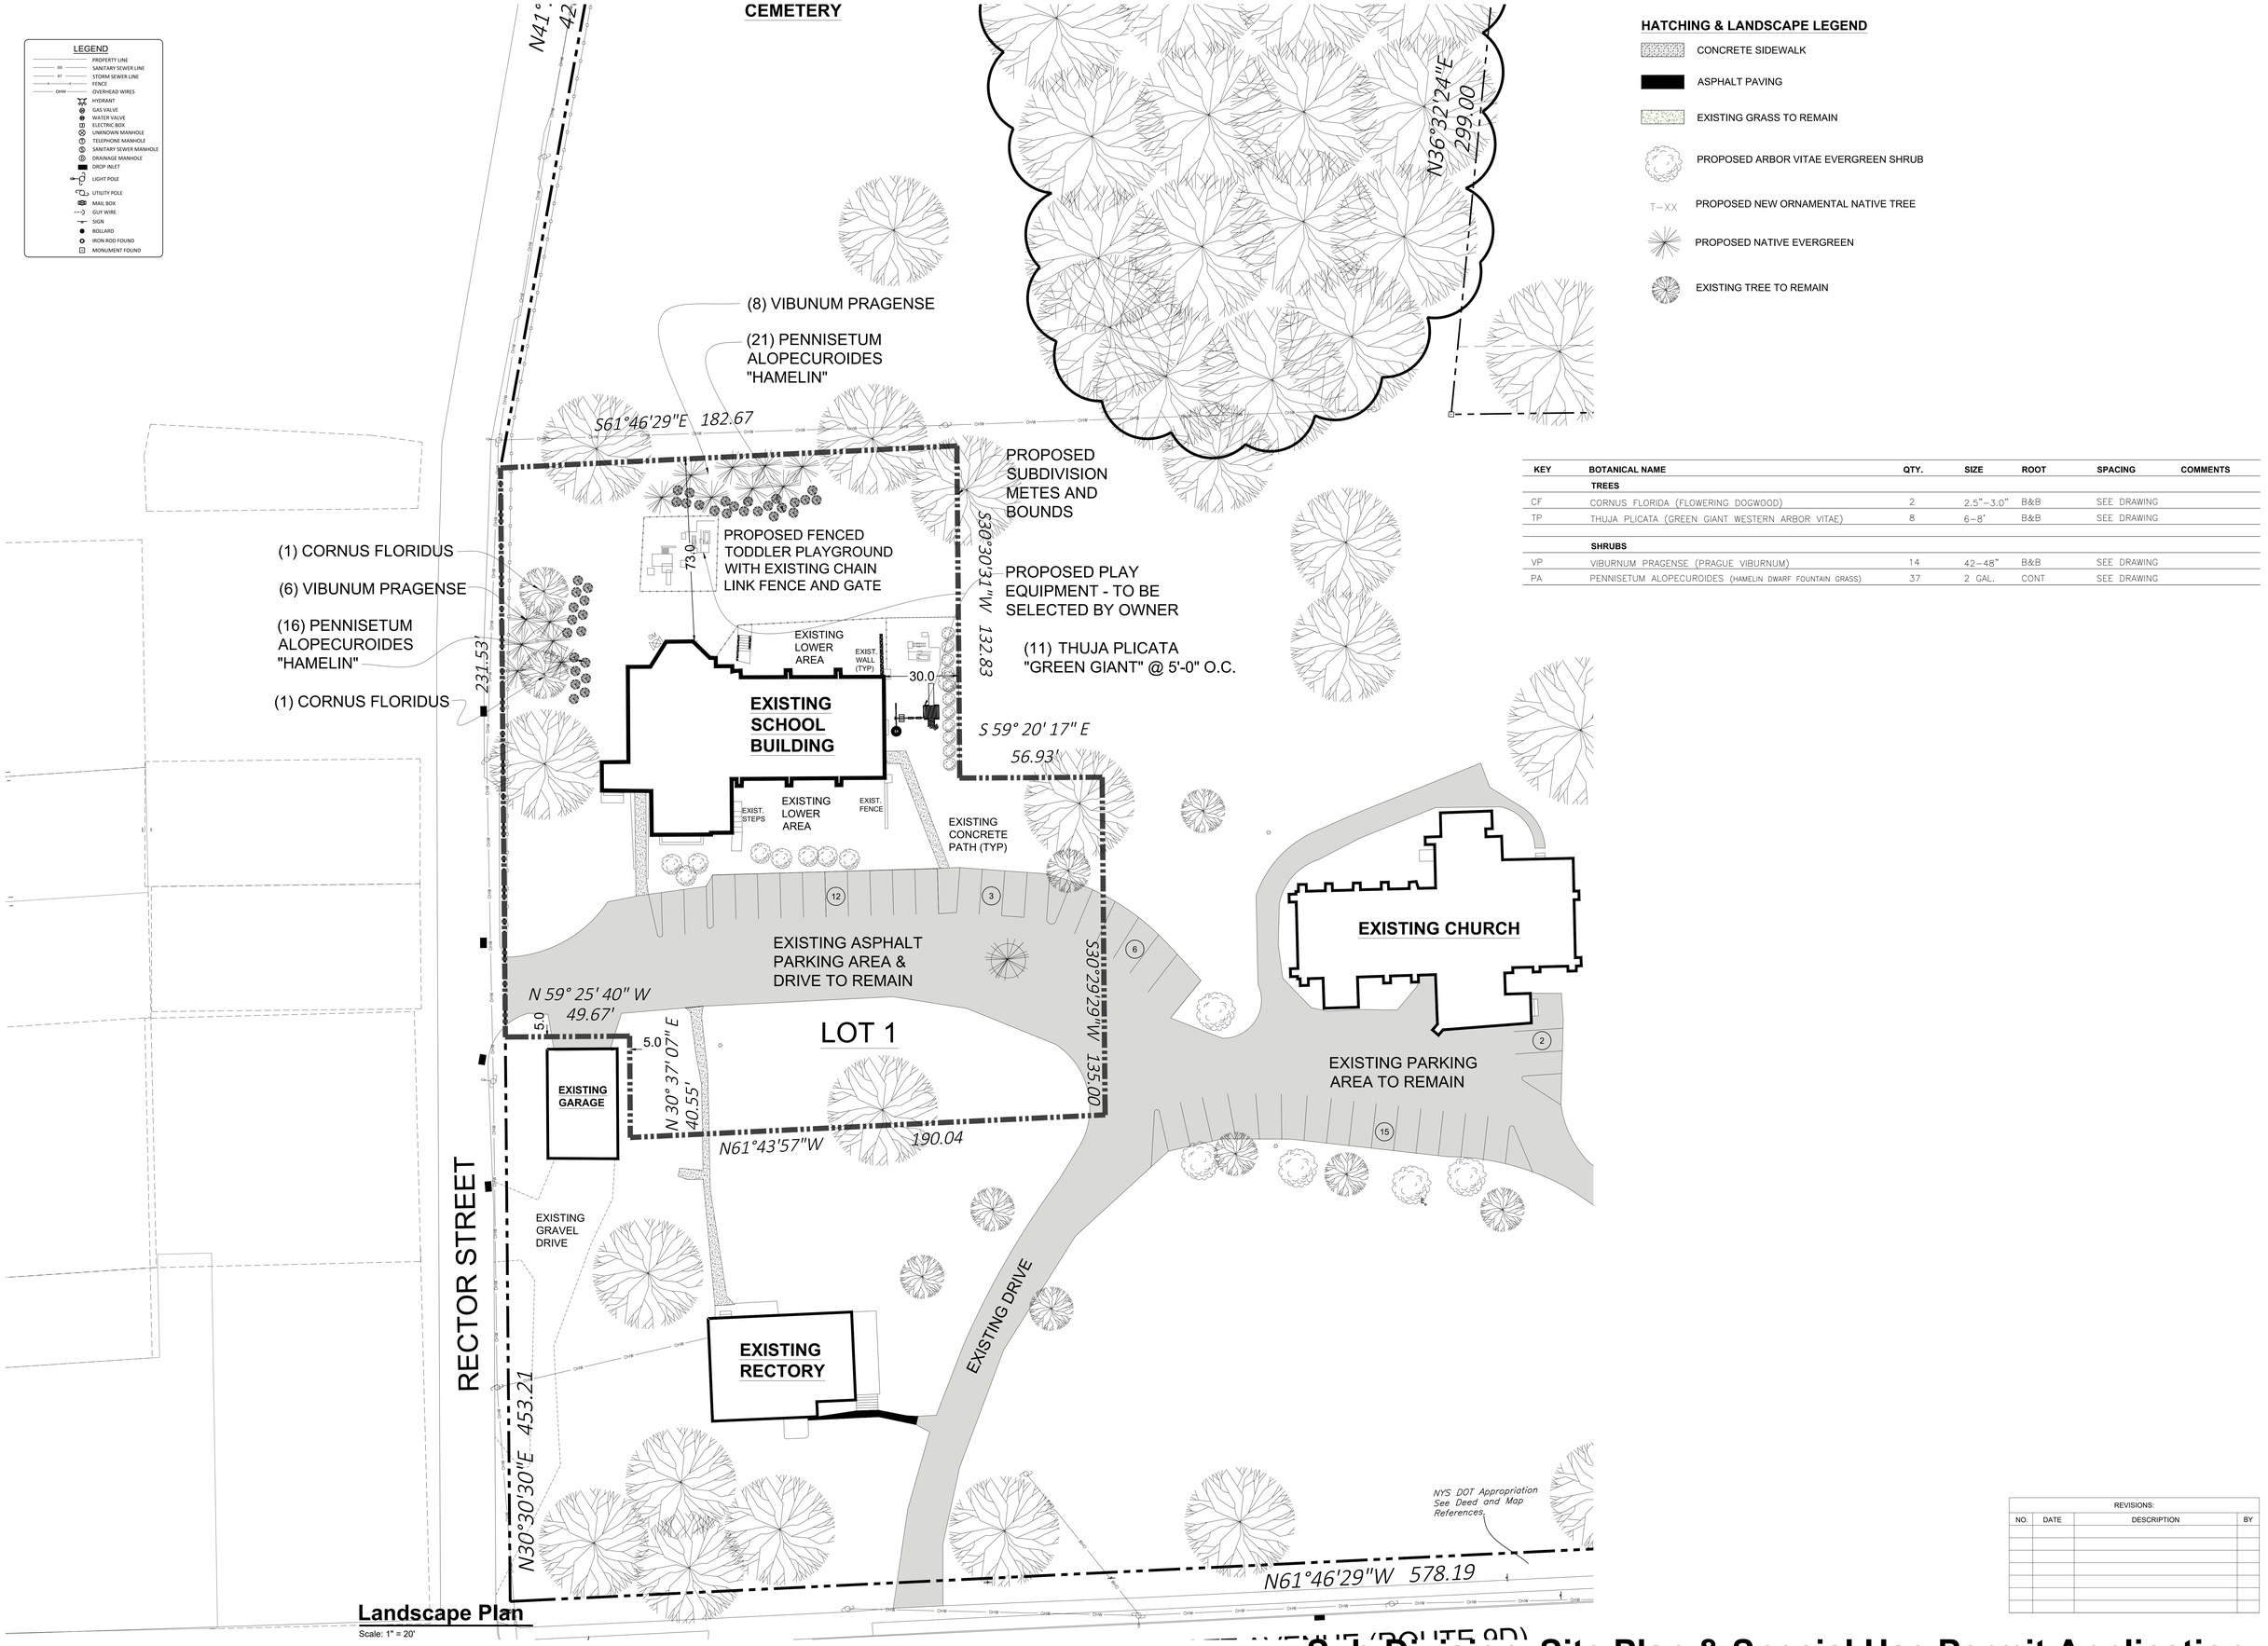


KEY	BOTANICAL NAME	QTY.	SIZE	ROOT	SPACING	COMMENTS
	TREES					
CF	CORNUS FLORIDA (FLOWERING DOGWOOD)	2	2.5"-3.0"	B&B	SEE DRAWING	
TP	THUJA PLICATA (GREEN GIANT WESTERN ARBOR VITAE)	8	6-8'	B&B	SEE DRAWING	
	SHRUBS					
VP	VIBURNUM PRAGENSE (PRAGUE VIBURNUM)	14	42-48"	B&B	SEE DRAWING	
PA	PENNISETUM ALOPECUROIDES (HAMELIN DWARF FOUNTAIN GRASS)	37	2 GAL.	CONT	SEE DRAWING	

REVISIONS:

NO.	DATE	DESCRIPTION	BY

Landscape Plan
Scale: 1" = 20'

Sub-Division, Site Plan & Special Use Permit Application

Sheet 3 of 4 - Landscaping Plan

Owner / Applicant for Subdivision and Site Plan:
St. Lukes Episcopal Church
850 Wolcott Avenue
Beacon, NY 12508

Applicant / Lessee for Special Use Permit for School:
Hudson Hills Academy
12 Hanna Lane
Beacon, NY 12508

Architect:
Aryeh Siegel, Architect
84 Mason Circle
Beacon, New York 12508

Surveyor:
TEC Surveying
15C Tioronda Avenue
Beacon, New York 12508

850 Wolcott Avenue
St. Lukes Episcopal Church & Hudson Hills Academy
Beacon, New York
Scale: 1" = 20'
March 27, 2018