
ELEVATION NOTES

ROOF FINISH MATERIAL:
- 5V CRIMP METAL ROOF, CHARCOAL GREY

EXTERIOR WALL MATERIAL:
- HARDIE BOARD AND BATTEN SIDING, ARCTIC WHITE

WINDOWS AND EXTERIOR DOORS:
- EXTERIOR MATTE BLACK VINYL CLAD


BARN DOOR:
- ARCTIC WHITE WITH MATTE BLACK METAL TRIM AND HARDWARE

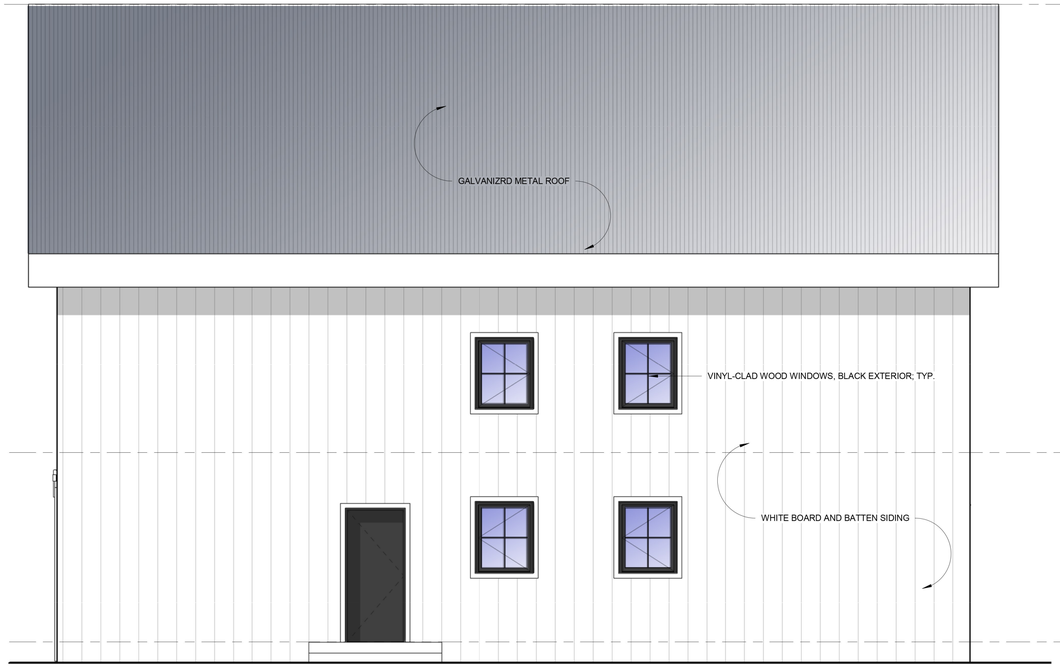


4 EAST ELEVATION
SCALE: 1/4" = 1'-0"



2 NORTH ELEVATION
SCALE: 1/4" = 1'-0"

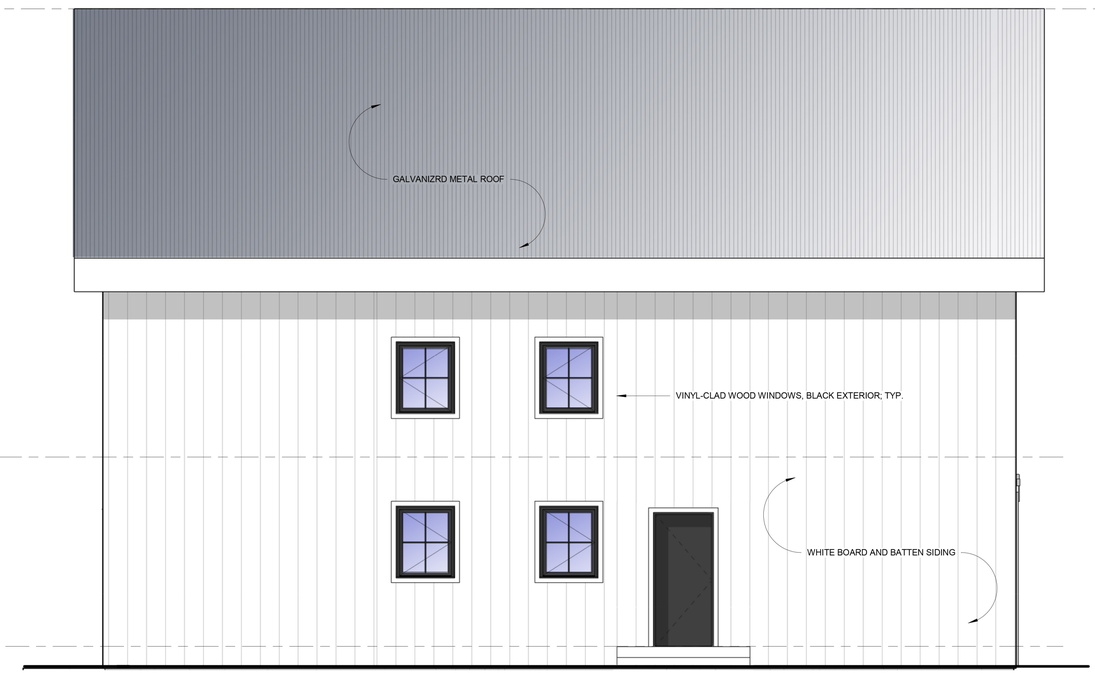

3 WEST ELEVATION
SCALE: 1/4" = 1'-0"

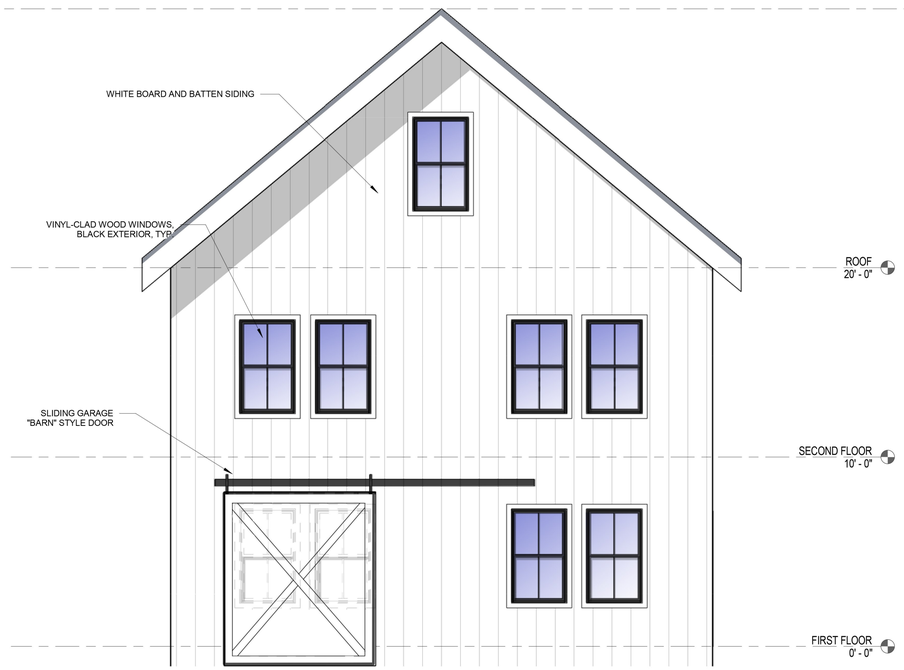

1 SOUTH ELEVATION
SCALE: 1/4" = 1'-0"

TRUE

COPYRIGHT © ALL RIGHTS RESERVED

BAR DOWN STUDIO
257b Main Street, Beacon, NY 12508
845.559.3187

Consultant

Project Title

LOUISE JULIER
MAPLE STREET
BEACON, NY

4/24/2018 2:12:40 PM
PROGRESS PRINT NOT FOR CONSTRUCTION

No	Date	Revision	By
4			
3			
2			
1			

Drawn By:	HF
Checked By:	DBH
BDS Proj. #:	18-02
Date:	4/17/2018

Sheet Title

EXTERIOR ELEVATIONS

Sheet No.

A3.0

ISSUE FOR ARB REVIEW