



HATCHING & LANDSCAPE LEGEND

- CONCRETE SIDEWALK
- ASPHALT PAVING
- EXISTING GRASS TO REMAIN
- PROPOSED ARBOR VITAE EVERGREEN SHRUB
- T–XX PROPOSED NEW ORNAMENTAL NATIVE TREE
- PROPOSED NATIVE EVERGREEN
- EXISTING TREE TO REMAIN

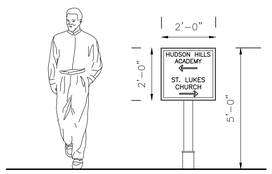


DIRECTIONAL SIGN (AREA = 4 SF)

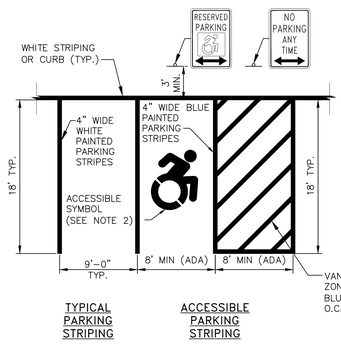


TYPICAL PARKING STRIPING | ACCESSIBLE PARKING STRIPING

NOTES:
1. ALL DIMENSIONS SUBJECT TO CURRENT MUNICIPALITY ZONING AND SITE REGULATIONS.
2. PAINTED ACCESSIBLE SYMBOL TO BE IN ACCORDANCE WITH NYSDOT AND ADA STANDARDS.
3. IF PARKING ABUTS A SIDEWALK, THEN THE REGULATORY SIGNS SHALL BE PLACED BEHIND THE SIDEWALK.

PARKING AND STRIPING DETAIL
NOT TO SCALE

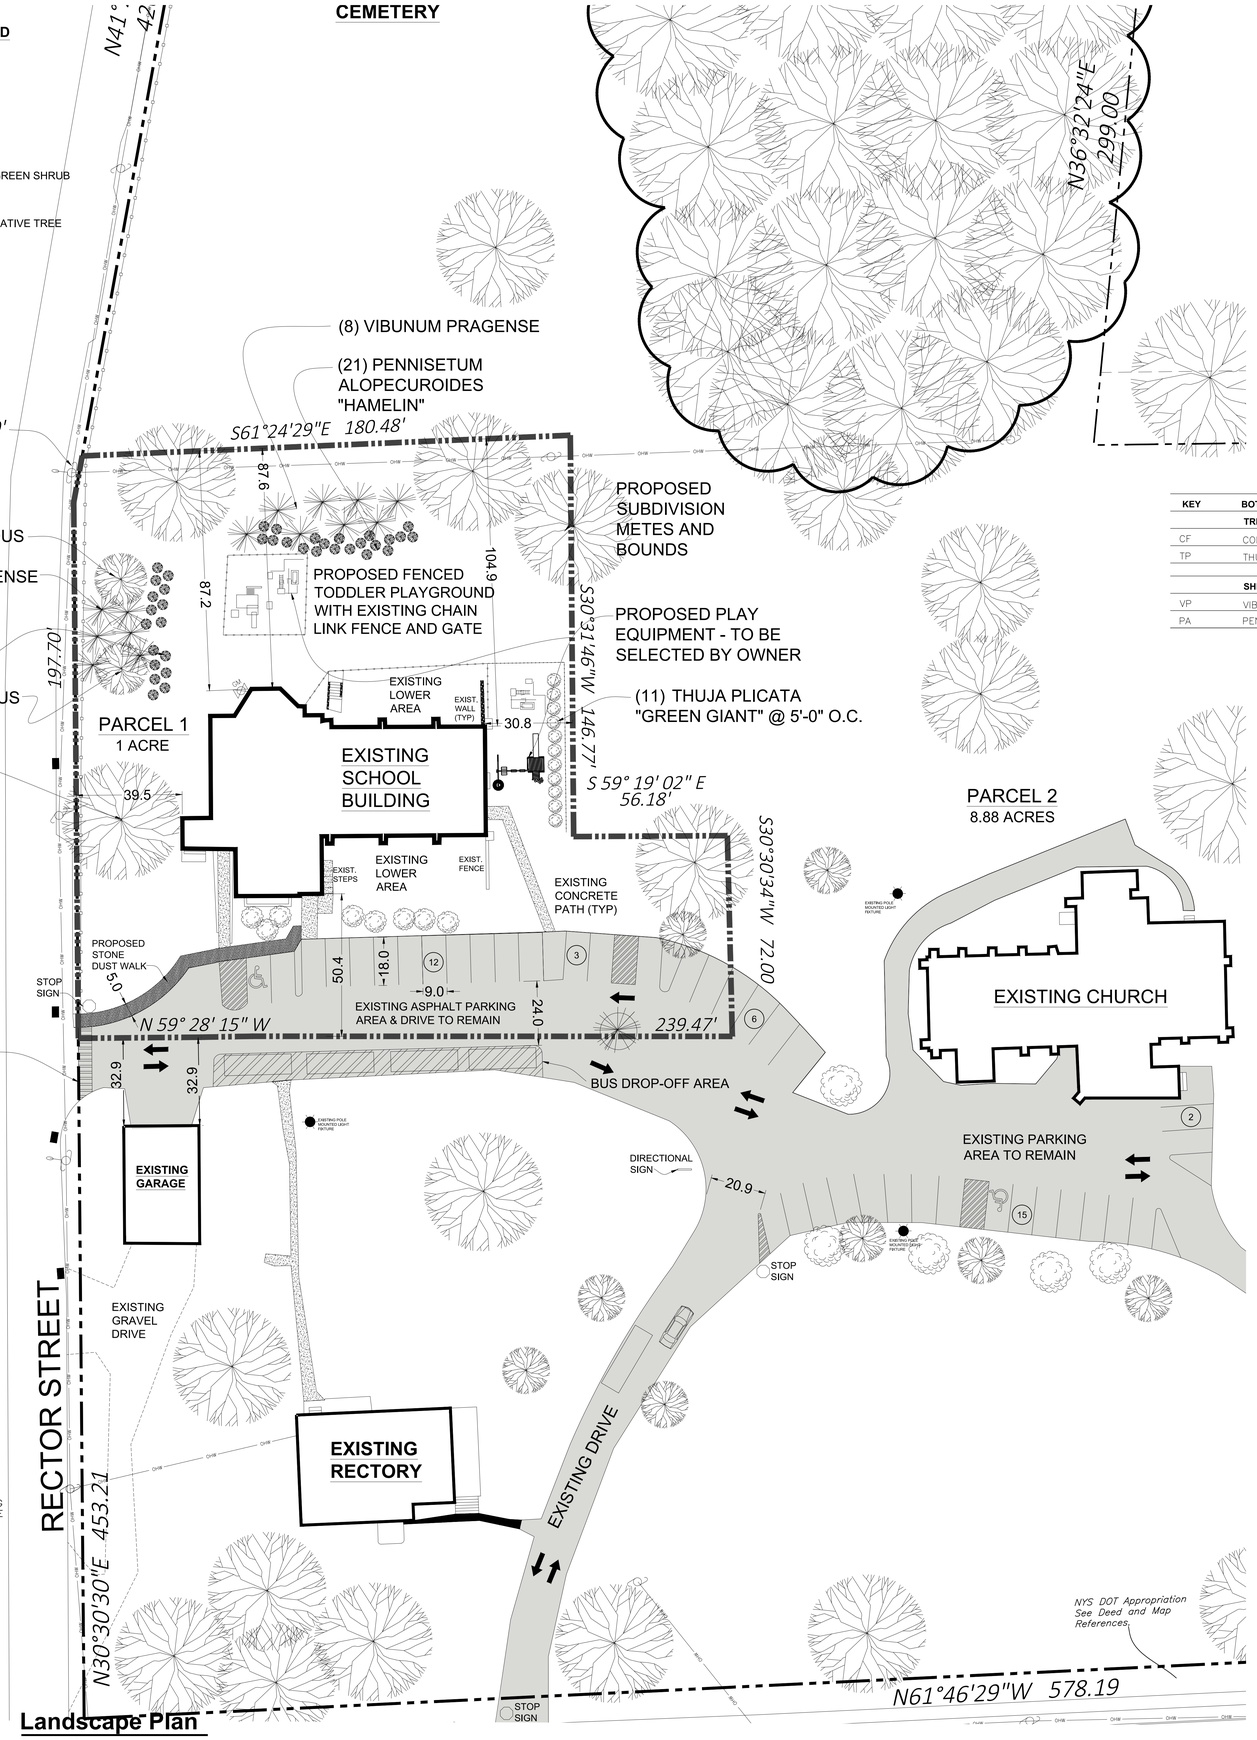

Landscape Plan
Scale: 1" = 20'

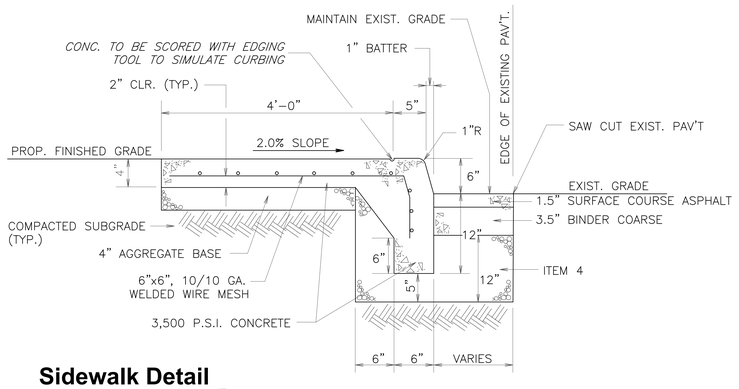


Sidewalk Detail
Not to Scale

KEY	BOTANICAL NAME	QTY.	SIZE	ROOT	SPACING	COMMENTS
	TREES					
CF	CORNUS FLORIDA (FLOWERING DOGWOOD)	2	2.5"–3.0"	B&B	SEE DRAWING	
TP	THUJA PLICATA (GREEN GIANT WESTERN ARBOR VITAE)	11	6–8'	B&B	SEE DRAWING	
	SHRUBS					
VP	VIBURNUM PRAGENSE (PRAGUE VIBURNUM)	14	42–48"	B&B	SEE DRAWING	
PA	PENNISETUM ALOPECUROIDES (HAMELIN DWARF FOUNTAIN GRASS)	37	2 GAL.	CONT	SEE DRAWING	

DO NOT HEAVILY PRUNE THE TREE AT PLANTING. PRUNE ONLY CROSSOVER LIMBS, CO-DOMINANT LEADERS, AND BROKEN OR DEAD BRANCHES. SOME INTERIOR TWIGS AND LATERAL BRANCHES MAY BE PRUNED; HOWEVER, DO NOT REMOVE THE TERMINAL BUDS OF BRANCHES THAT EXTEND TO THE EDGE OF THE CROWN.


STAKE TREES ONLY UPON THE APPROVAL OF THE LANDSCAPE DESIGNER.

WRAP TREE TRUNKS ONLY UPON THE APPROVAL OF THE LANDSCAPE DESIGNER.

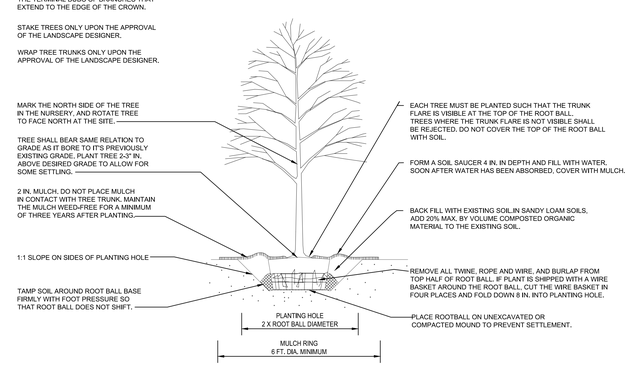

X / X TREE PLANTING DETAIL

NOTE: THIS DETAIL ASSUMES THAT THE PLANTING SPACE IS LARGER THAN 8 FT. SQUARE, OPEN TO THE SKY, AND NOT COVERED BY ANY PAVING OR GRATING.

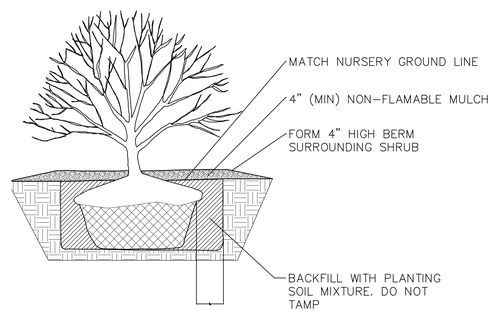

NOTE
1. WATER PER NURSERY SPECIFICATIONS IMMEDIATELY FOLLOWING PLANTING.
2. DETAIL IS FOR BOTH BALL & BURLAPPED OR CONTAINERED SHRUBS.

SHRUB PLANTING DETAIL
NOT TO SCALE

REVISIONS:			
NO.	DATE	DESCRIPTION	BY
1	04/24/18	REVISED PER PLANNING BOARD COMMENTS	AJS
2	05/29/18	REVISED PER PLANNING BOARD COMMENTS	AJS

Sub-Division, Site Plan & Special Use Permit Application
Sheet 3 of 4 - Landscaping Plan

Owner / Applicant for Subdivision and Site Plan:
St. Lukes Episcopal Church
850 Wolcott Avenue
Beacon, NY 12508

Applicant / Lessee for Special Use Permit for School:
Hudson Hills Academy
12 Hanna Lane
Beacon, NY 12508

Architect:
Aryeh Siegel, Architect
84 Mason Circle
Beacon, New York 12508

Surveyor:
TEC Surveying
15C Tioronda Avenue
Beacon, New York 12508

850 Wolcott Avenue
St. Lukes Episcopal Church & Hudson Hills Academy
Beacon, New York
Scale: 1" = 20'
March 27, 2018