
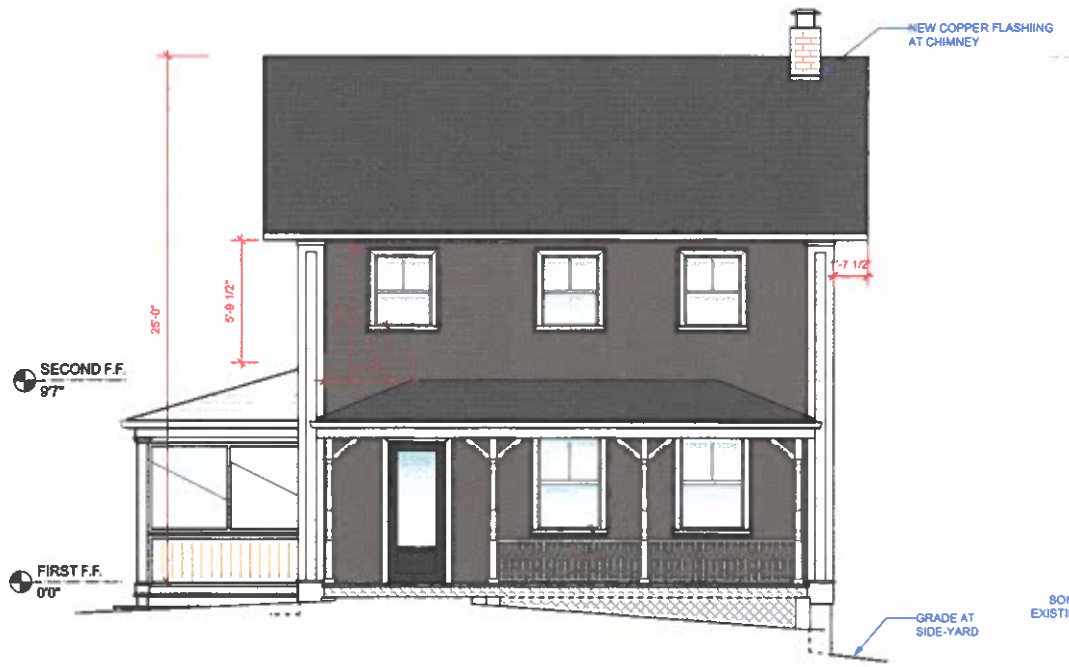



PROPOSED NORTH ELEVATION
Scale: 1/4" = 1'-0"

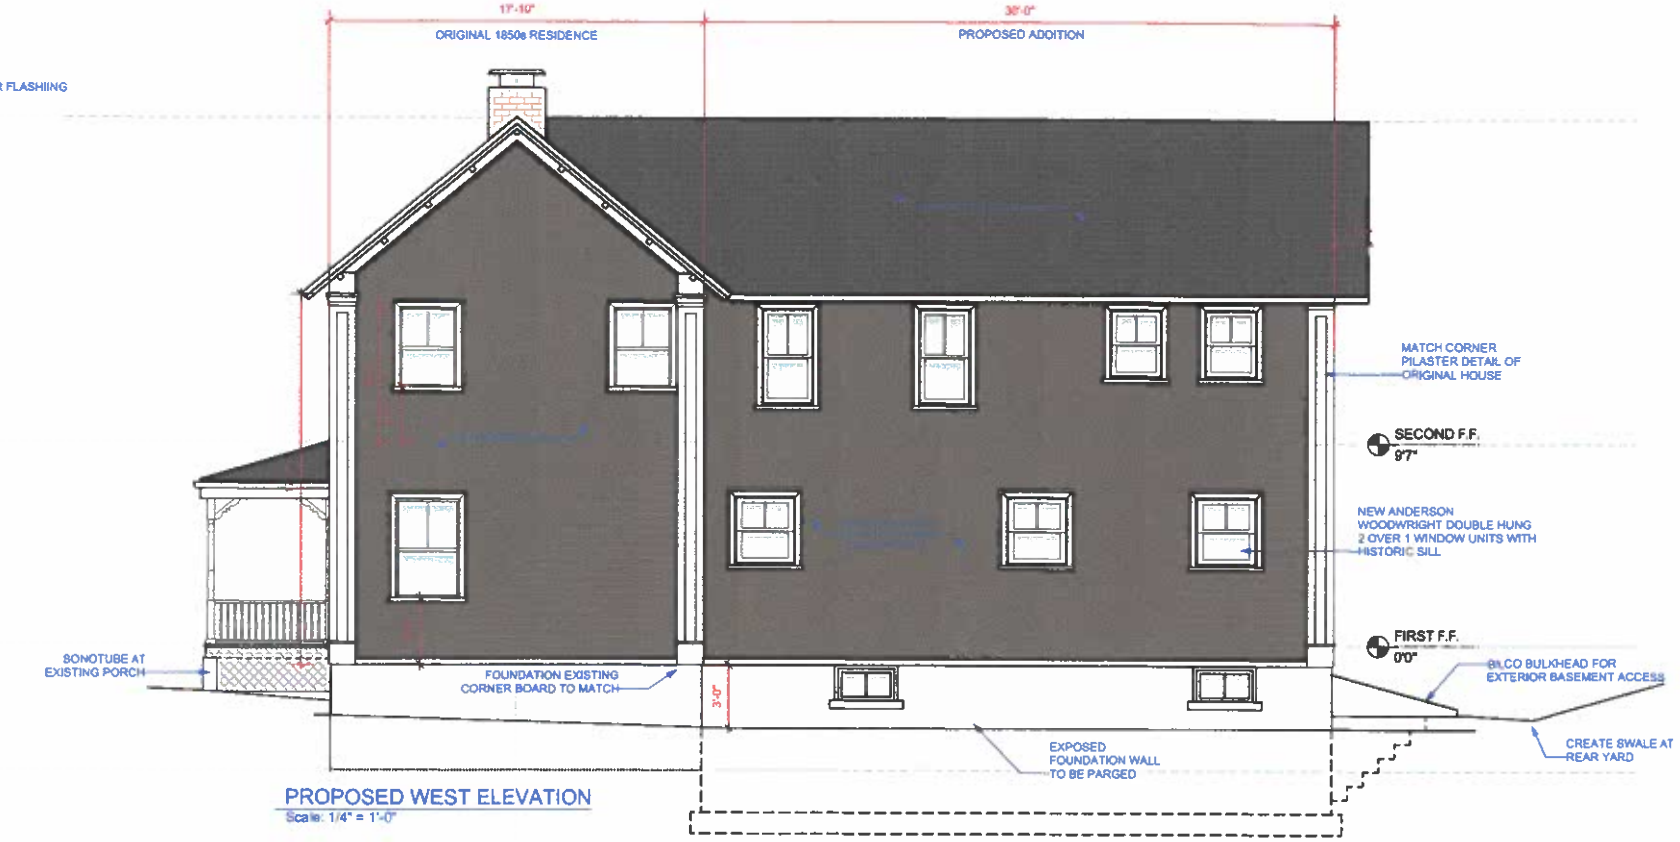


PROPOSED WEST ELEVATION
Scale: 1/4" = 1'-0"

SIDING	BM - HC 166 Kendall Charcoal
TRIM	BM - OC 121 Mountain Peak White
ROOF	

Color Components:
Benjamin Moore Kendall Charcoal HC 166 - Siding
Benjamin Moore Mountain Peak White OC 121 Trim
Benjamin Moore Black 2132-10 Front Door
Anderson Woodwright Exterior Sash White

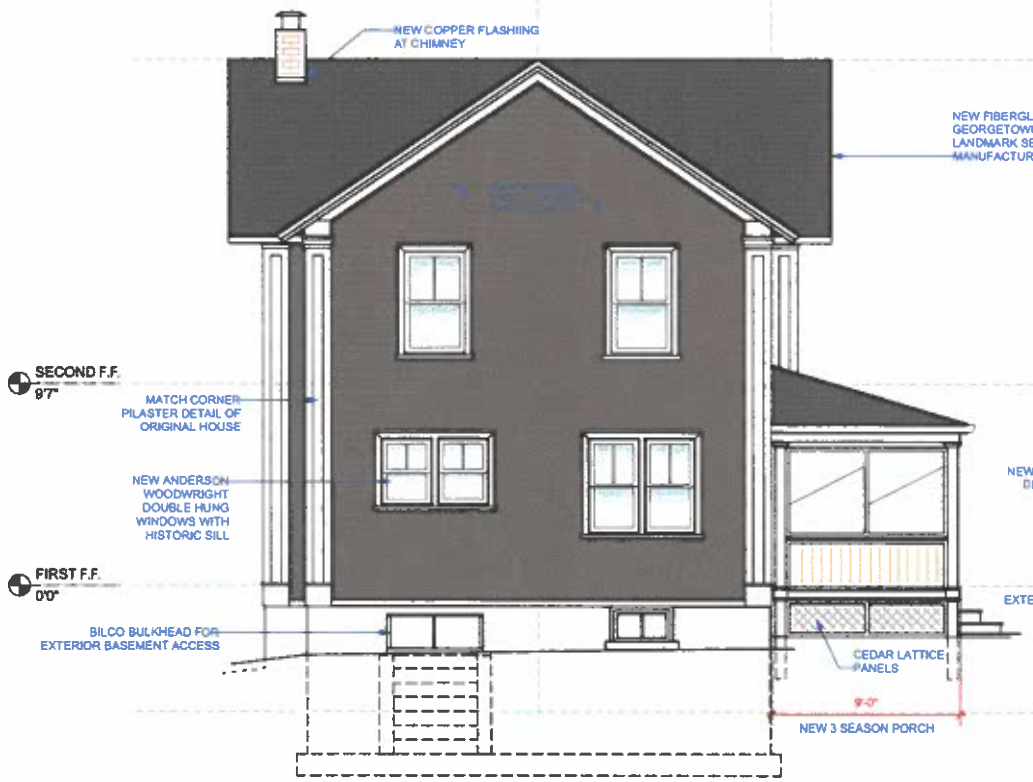

PROPOSED SOUTH ELEVATION
Scale: 1/4" = 1'-0"

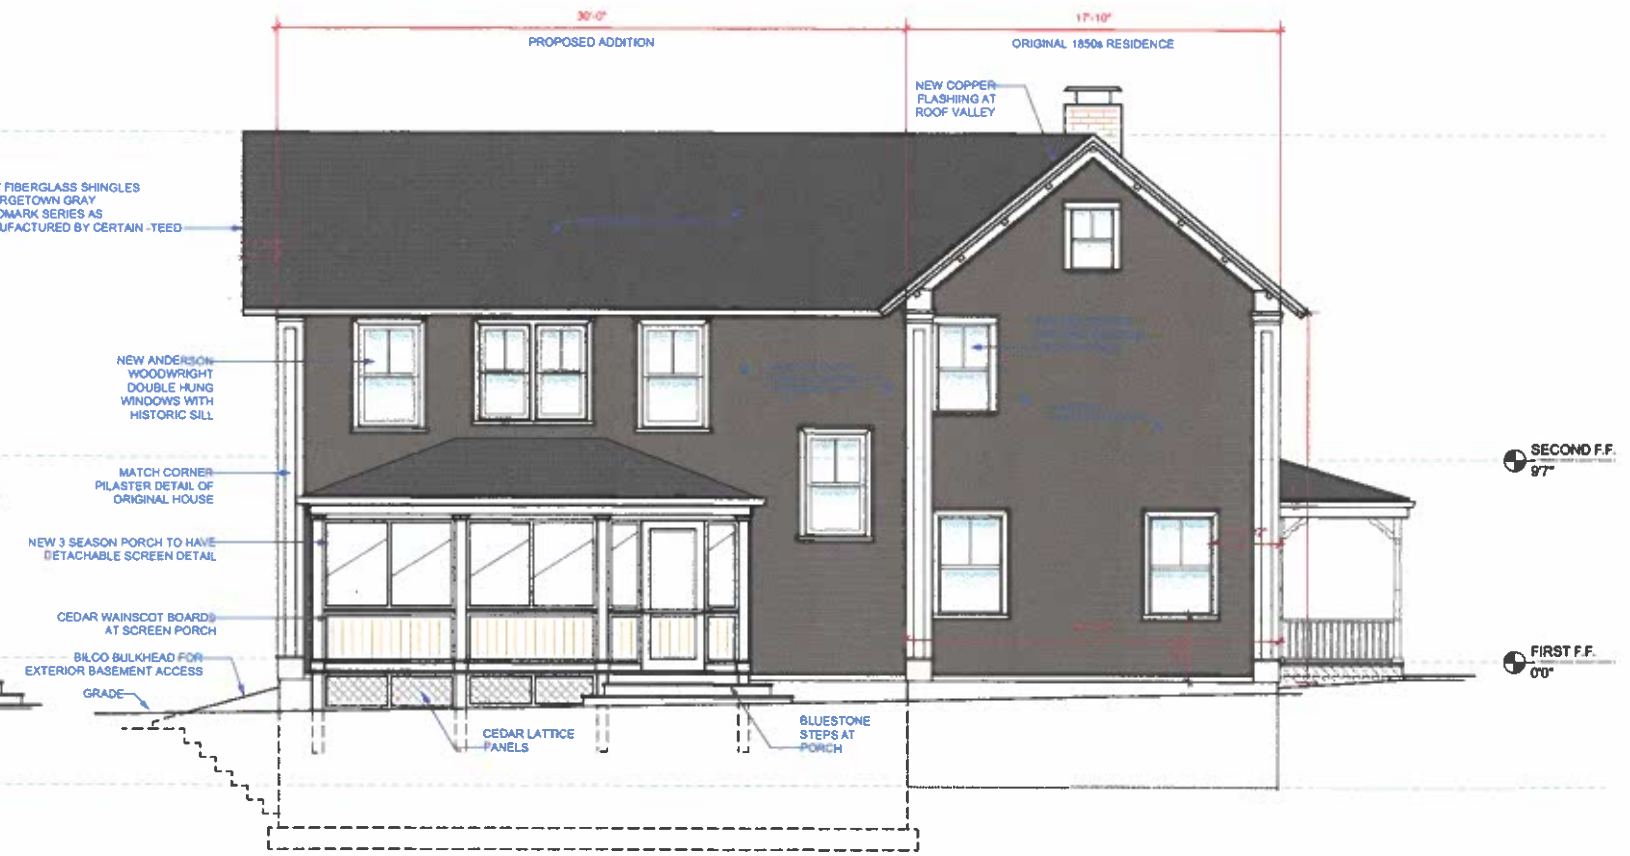

PROPOSED EAST ELEVATION
Scale: 1/4" = 1'-0"

JEFF WILKINSON, R.A.
13 CHAMBERS STREET,
NEWBURGH, NY 12550
845. 565.1835 www.jwra.com

OWNER:
KOCHHAR-REITER
35 ROMBOUT
BEACON, NY 12508

PROJECT:
RENOVATION & ADDITION TO
35 ROMBOUT
BEACON, NY 12508

CONSULTANTS:

HVAC:

SEAL & SIGNATURE

N.Y.S. LIC. NO.022403

THIS DRAWING IS AN INSTRUMENT OF SERVICE AND SHALL REMAIN THE PROPERTY OF THE ARCHITECT. THIS DRAWING SHALL NOT BE REPRODUCED OR PUBLISHED WITHOUT WRITTEN CONSENT FROM THE ARCHITECT.
© 2018 JEFF WILKINSON, R. A.

REVISIONS:

NO.	DESCRIPTION	DATE:

DRAWING TITLE:
PROPOSED ELEVATIONS

PHASE:
FOR BIDDING PURPOSES NOT FOR CONSTRUCTION

DATE: 6.19.18
PLAN I.D.
SCALE:
DWG NO:
A-4