
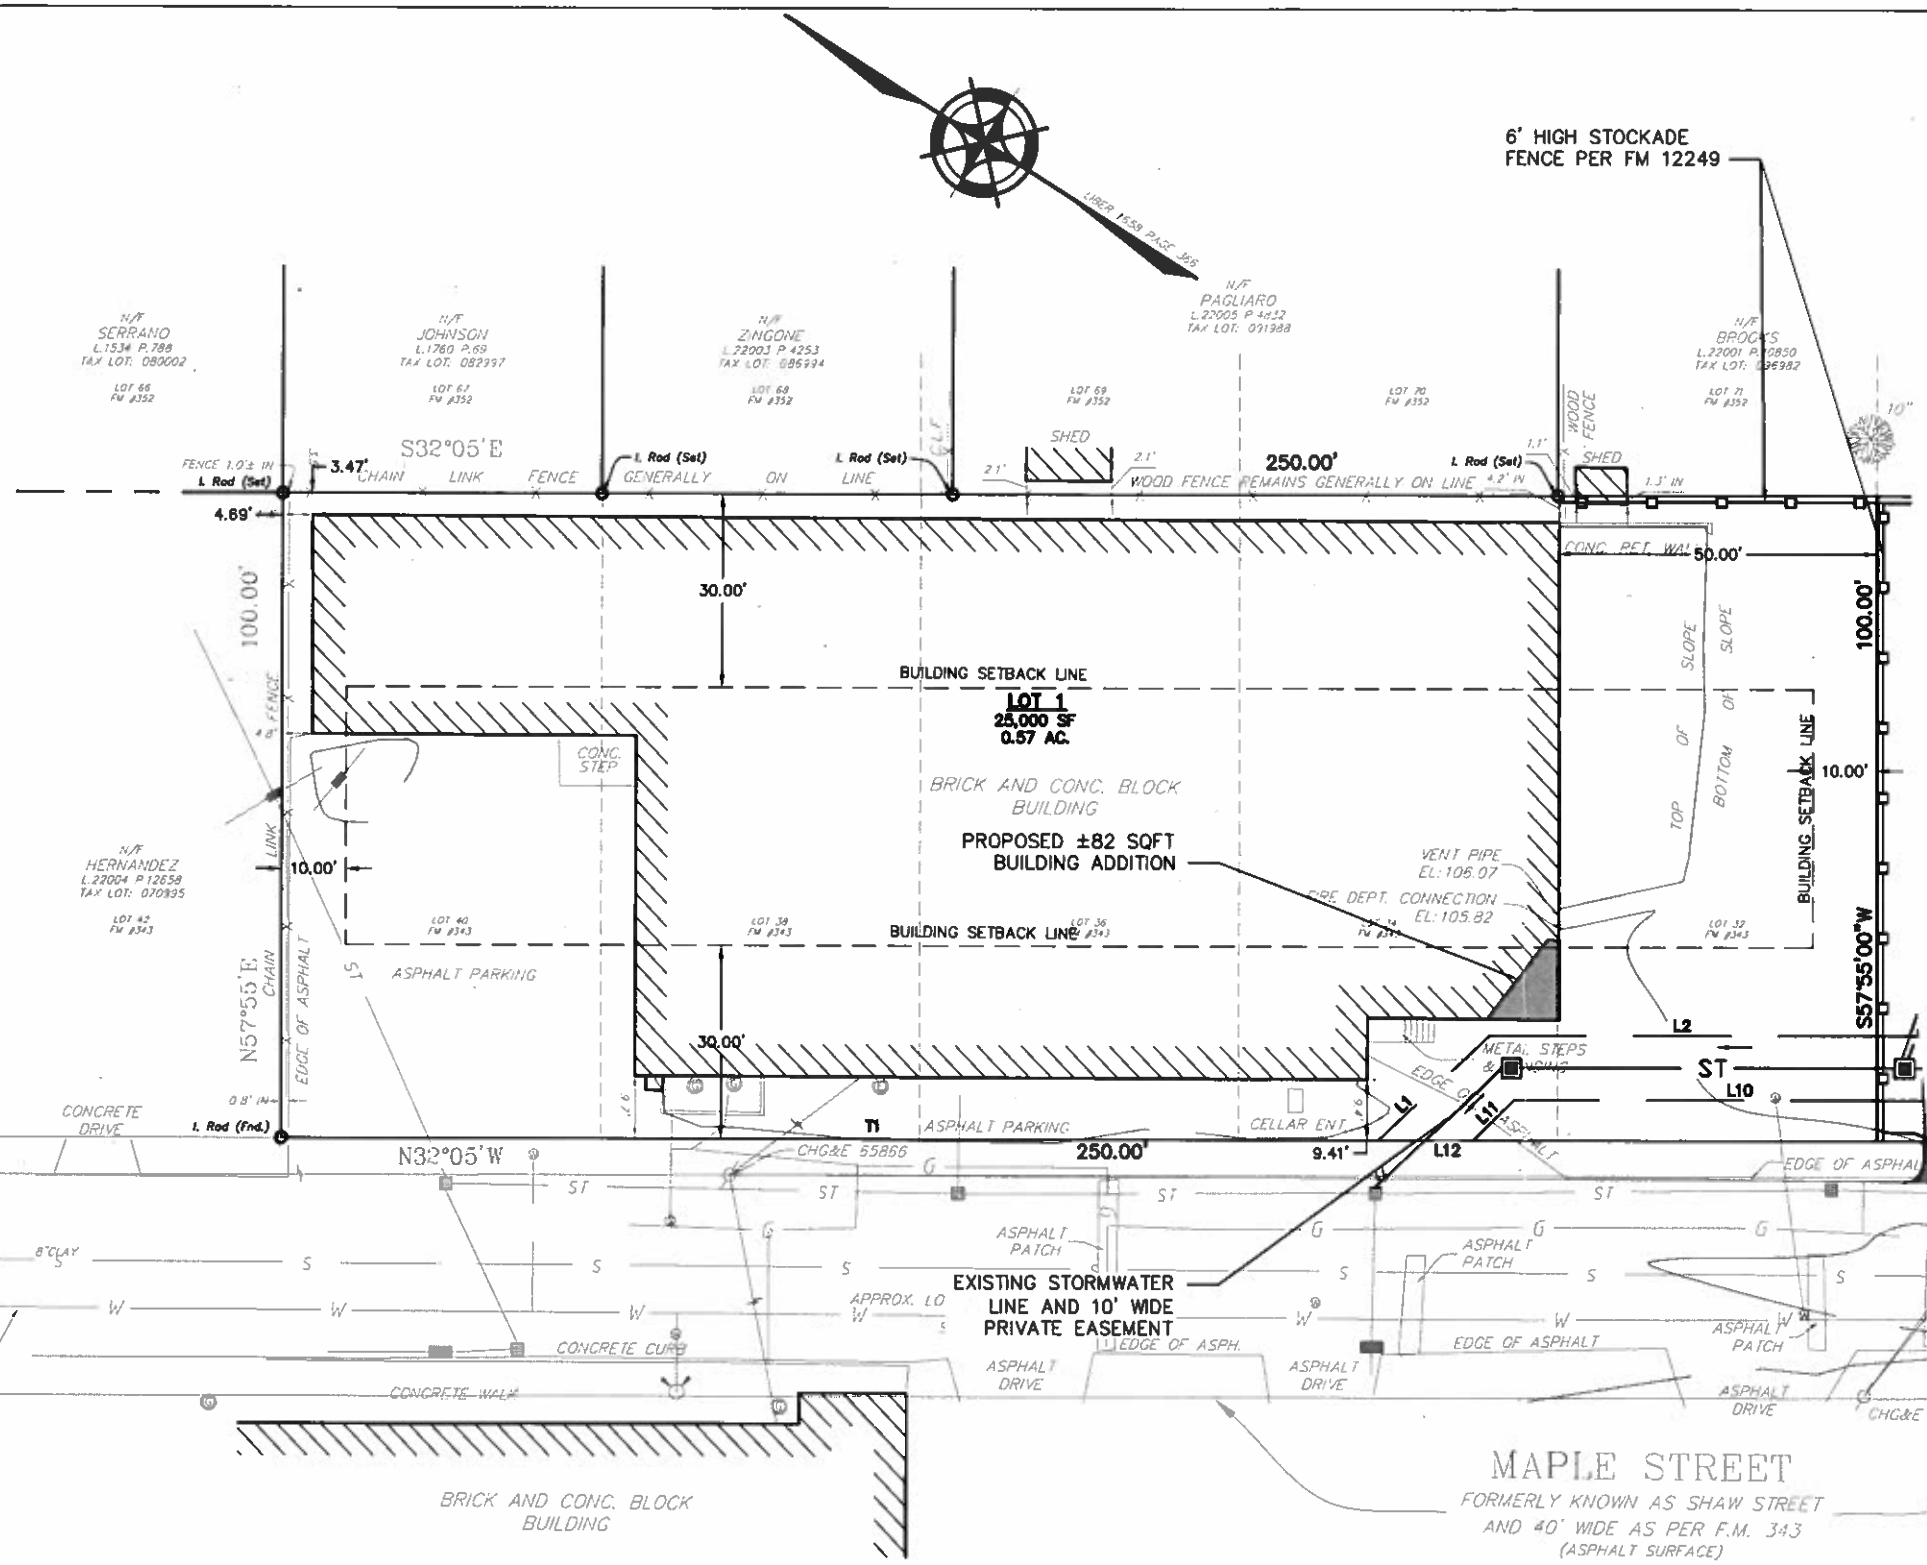


PARCEL PLAN
SCALE: 1" = 30'

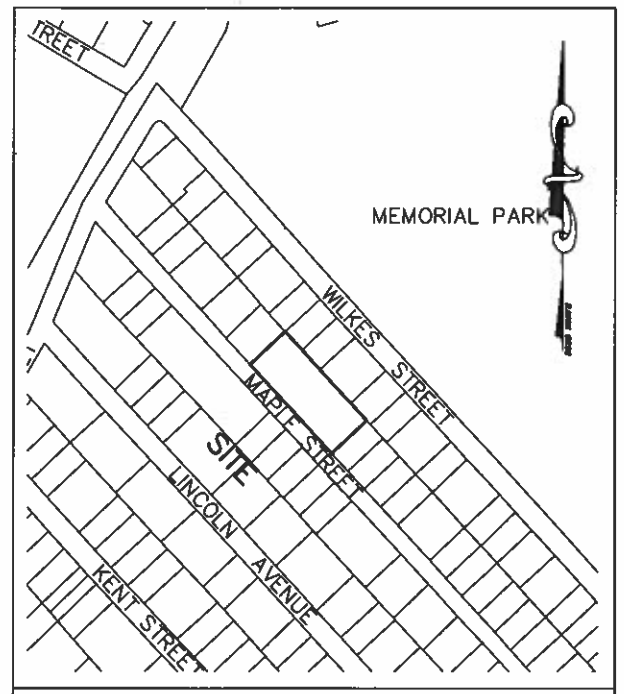

SITE LOCATION MAP
SCALE: 1" = 400'

AMMENDED SITE PLAN
ICE BLOCK, INC.

MAPLE STREET
CITY OF BEACON
DUTCHESS COUNTY, NEW YORK
TAX PARCEL: 6054-21-082982
SCALE: AS SHOWN
AUGUST 20, 2018

DRAWN BY: CMB	CHECKED BY: JDB	JOB NO.: 2008:001

REVISIONS:

NO.	DATE	DESCRIPTION	BY

MAP REFERENCES:

1. REFERENCE IS HEREBY MADE TO A SURVEY ENTITLED "TOPOGRAPHICAL & BOUNDARY SURVEY PREPARED FOR ICEHOUSE, INC." AS PREPARED BY EDWARD T. GANNON, L.S., DATED JANUARY 12, 2008.
2. PARCEL WAS CREATED VIA SUBDIVISION, AS LOT 1 OF FILED MAP 12249, FILED AT THE COUNTY CLERK ON JUNE 1, 2009.
3. ALL EXISTING FEATURES AS SHOWN ON THE PARCEL WERE TAKEN FROM THE SURVEY AND FILED MAP.

HUDSON LAND DESIGN
PROFESSIONAL ENGINEERING P.C.
174 MAIN STREET
BEACON, NEW YORK 12508
PH: 845-440-6926 F: 845-440-6637

SEAL

JON D. BODENDORF, P.E.
NYS LICENSE NO. 076245
DANIEL G. KOEHLER, P.E.
NYS LICENSE NO. 082716

SHEET: 1 OF 1