| REVISIONS: | | | |
|---|---|---|---|
| NO. | DATE | DESCRIPTION | BY |
| | | | |
| | | | |
| 3 | 03/26/19 | ADDED PER PLANNING BOARD COMMENTS | AJS |
| | | | |
| | | | |
| | | | |
| | | | |
| | | | |
| | | | |
| | | | |
| | | | |
| | | | |
| | | | |
| | | | |

*AREA CONVEYED FROM 7 CREEK DRIVE TO 23-28 CREEK DRIVE (DPW PARCEL) AREA = 14,700.76 SQFT*

*23-28 CREEK DRIVE (DPW) PARCEL AREA = 136,974.99 SQFT*

*PARCEL 7-11 CREEK DRIVE AREA = 69,896.92 SQFT*

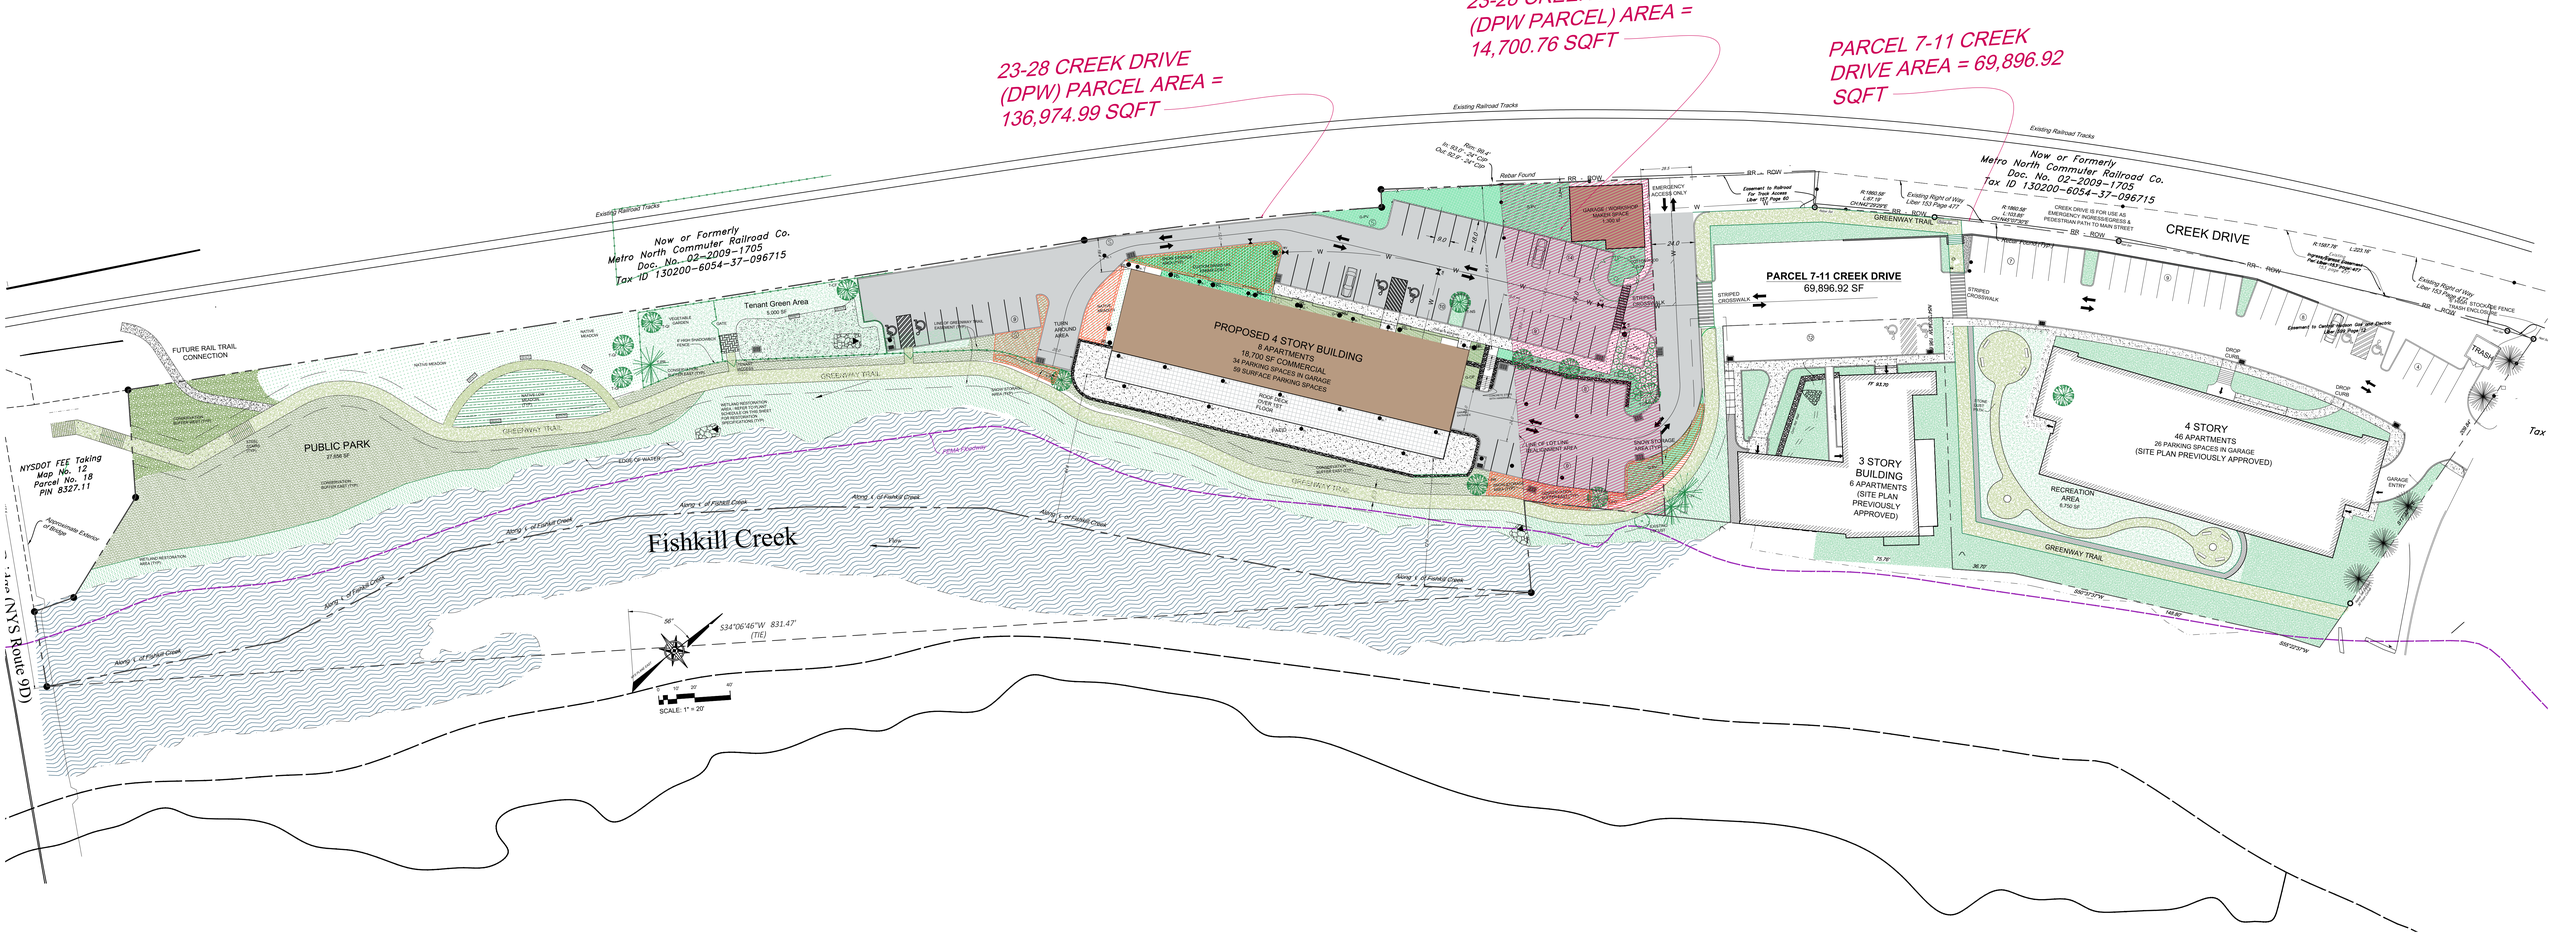


## Lot Line Realignment Plan

Scale: 1" = 30'

NOTE: THIS DRAWING INDICATES THE PROPOSED LOT LINE REALIGNMENT. THIS SHEET IS A PLACEHOLDER THAT WILL BE REPLACED BY A PLAT PREPARED BY THE SURVEYOR

# Site Plan Application

**Sheet 1 of 1 - Lot Line Realignment**


*Owner:*
**Weber Projects III, LLC**
11 Creek Drive
Beacon, New York 12508

*Architect:*
**Aryeh Siegel, Architect**
84 Mason Circle
Beacon, New York 12508

*Site / Civil Engineer:*
**Hudson Land Design**
174 Main Street
Beacon, New York 12508

*Surveyor:*
**TEC Land Surveying, P.C.**
15C Tioronda Avenue
Beacon, New York 12508

*Landscape Designer:*
**Landscape Restorations**
P.O. Box 286
Beacon, New York 12508


## 23 - 28 Creek Drive

Beacon, New York
Scale: As Noted
October 23, 2018