REVISIONS:			
NO.	DATE	DESCRIPTION	BY
3	03/26/19	ADDED PER PLANNING BOARD COMMENTS	AJS

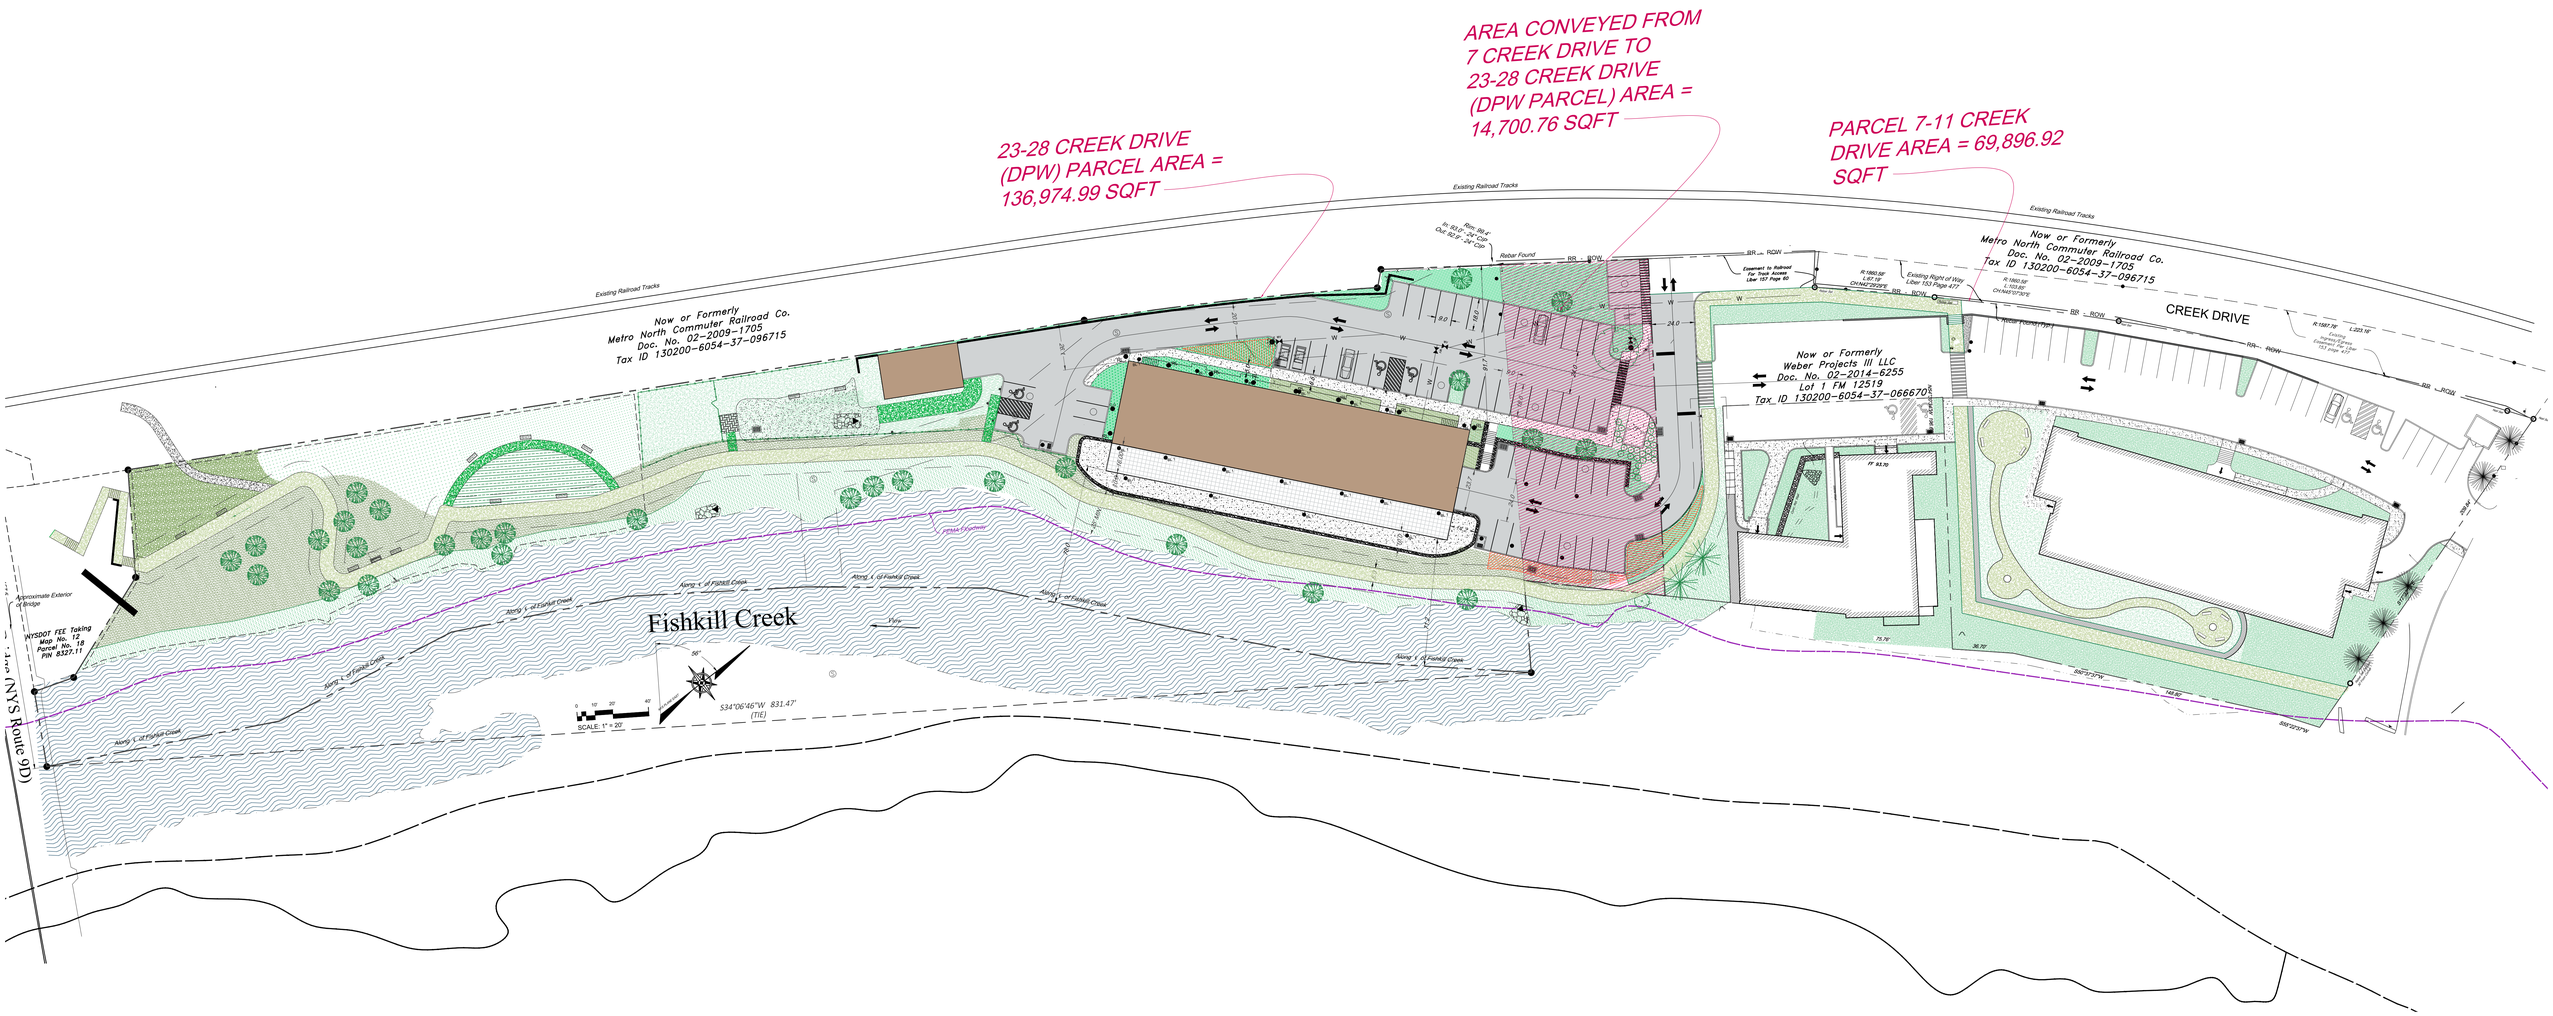

Lot Line Realignment Plan

Scale: 1" = 30'

NOTE: THIS DRAWING INDICATES THE PROPOSED LOT LINE REALIGNMENT. THIS SHEET IS A PLACEHOLDER THAT WILL BE REPLACED BY A PLAT PREPARED BY THE SURVEYOR

Site Plan Application

Sheet 1 of 1 - Lot Line Realignment

Owner:
Weber Projects III, LLC
11 Creek Drive
Beacon, New York 12508

Architect:
Aryeh Siegel, Architect
84 Mason Circle
Beacon, New York 12508

Site / Civil Engineer:
Hudson Land Design
174 Main Street
Beacon, New York 12508

Surveyor:
TEC Land Surveying, P.C.
15C Tioronda Avenue
Beacon, New York 12508

Landscape Designer:
Landscape Restorations
P.O. Box 286
Beacon, New York 12508

23 - 28 Creek Drive

Beacon, New York
Scale: As Noted
October 23, 2018