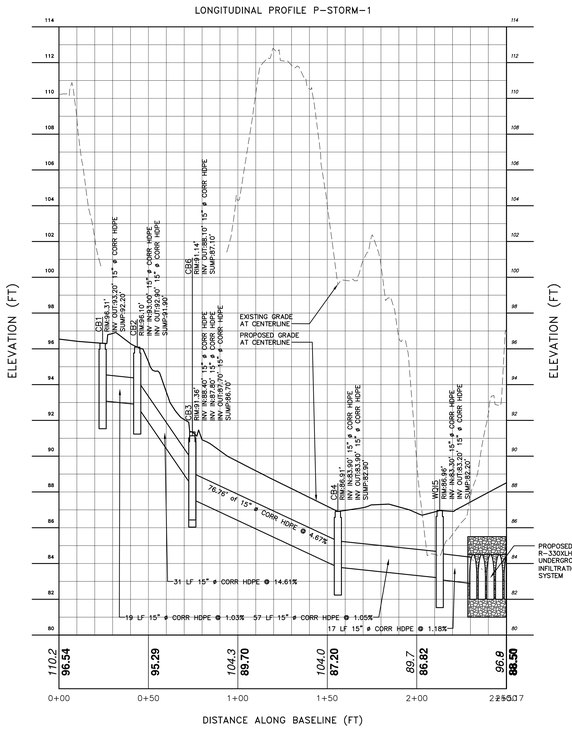
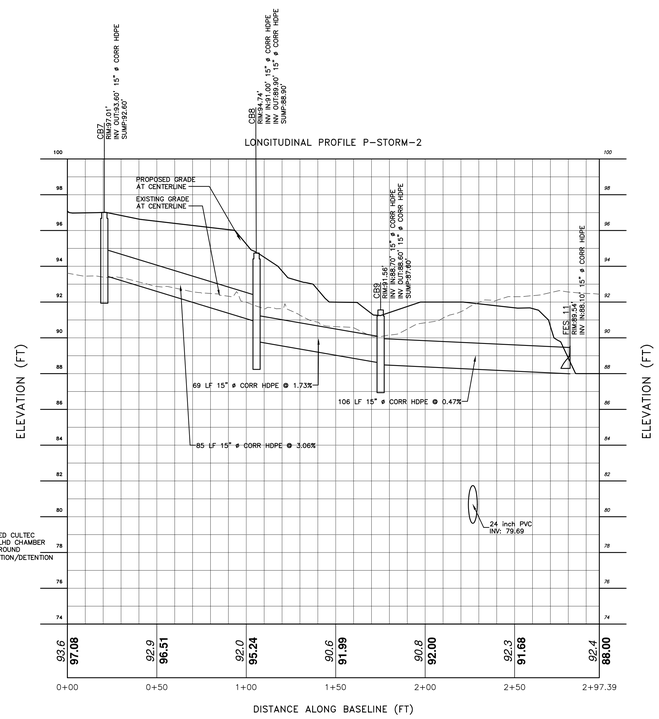
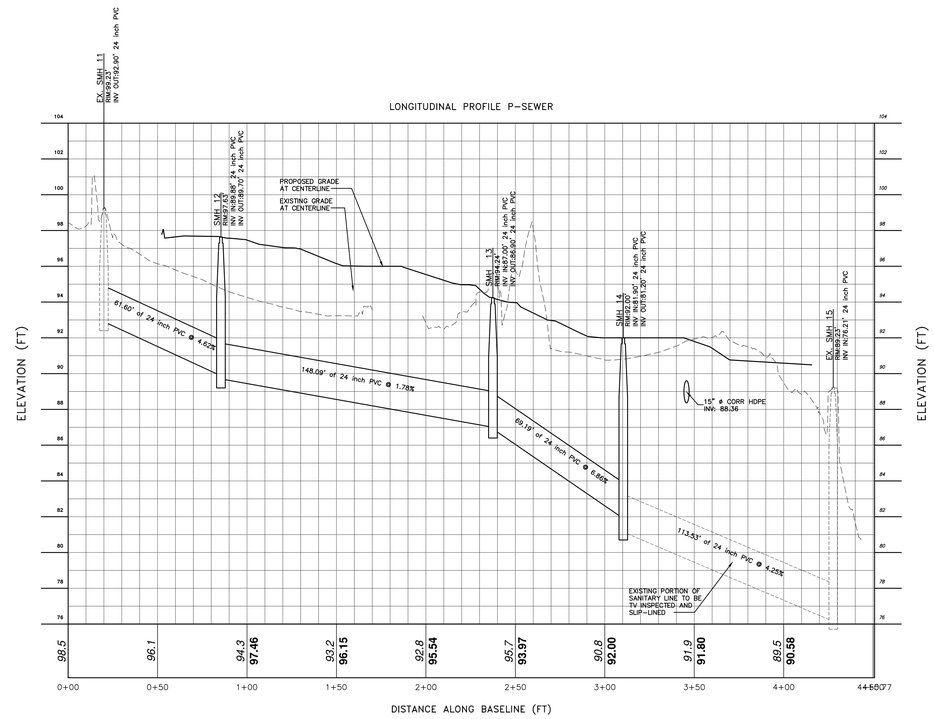


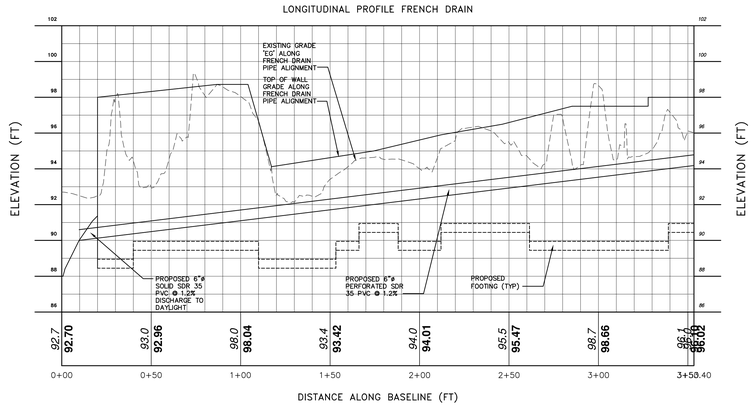

STORM LINE 1 PROFILE
SCALE: 1"= 3'V
1" = 30'H




STORM LINE 2 PROFILE
SCALE: 1"= 3'V
1" = 30'H




SEWER LINE PROFILE
SCALE: 1"= 3'V
1" = 30'H




FRENCH DRAIN/RETAINING WALL PROFILE
SCALE: 1"= 3'V
1" = 30'H

| DRAWN BY: MAB | | | | CHECKED BY: DGK | | | |
|---|---|---|---|---|---|---|---|
| REVISIONS: | | | | REVISIONS: | | | |
| NO. | DATE | DESCRIPTION | BY | NO. | DATE | DESCRIPTION | BY |
| 1 | 12/25/18 | REVISED FOR PLANNING BOARD SUBMISSION | MAB | | | | |
| 2 | 02/26/19 | REVISED FOR PLANNING BOARD SUBMISSION | MAB | | | | |
| 3 | 03/26/19 | REVISED FOR PLANNING BOARD COMMENTS | MAB | | | | |
| 4 | 04/30/19 | REVISED PER PLANNING BOARD COMMENTS | MAB | | | | |
| 5 | 05/28/19 | REVISED PER PLANNING BOARD COMMENTS | MAB | | | | |

Dig Safely. New York
800-962-7962
www.digsafelynewyork.org
Call Before You Dig
Wait The Required Time
Confirm Utility Response
Respect the Marks
Dig With Care

HUDSON LAND DESIGN

SEAL

HUDSON LAND DESIGN
PROFESSIONAL ENGINEERING P.C.
174 MAIN ST., BEACON, NEW YORK 12508
13 CHAMBERS ST., NEWBURGH, NEW YORK 12550
PH: 845-440-6926
F: 845-440-6637

PROFILES

# 23-28 CREEK DRIVE

23-28 CREEK ROAD
CITY OF BEACON
DUTCHESS COUNTY, NEW YORK
TAX ID: 6054-37-037625

| | |
|---|---|
| JOB #: | 2018:029 |
| DATE: | 10/23/2018 |
| SCALE: | AS SHOWN |
| TITLE: | P-1 |
| SHEET: | 9 OF 12 |

UNAUTHORIZED ALTERATIONS OR ADDITIONS TO THIS DRAWING IS A VIOLATION OF SECTION 7209.2 OF THE NEW YORK EDUCATION LAW