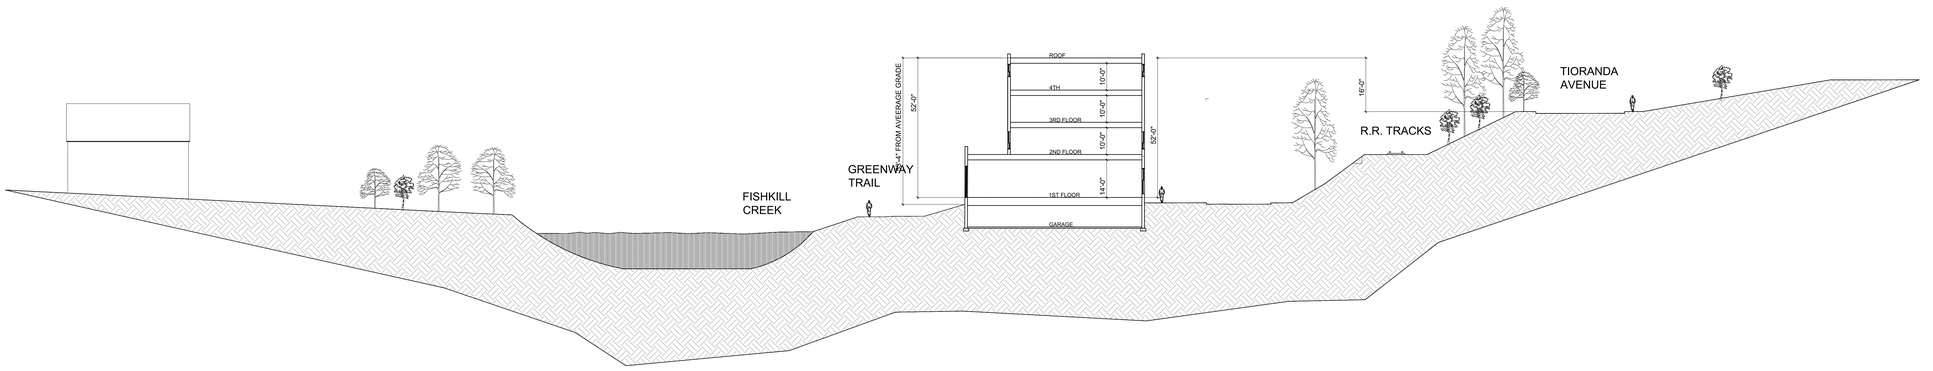

Site Section: Cross

Scale: 1" = 20'

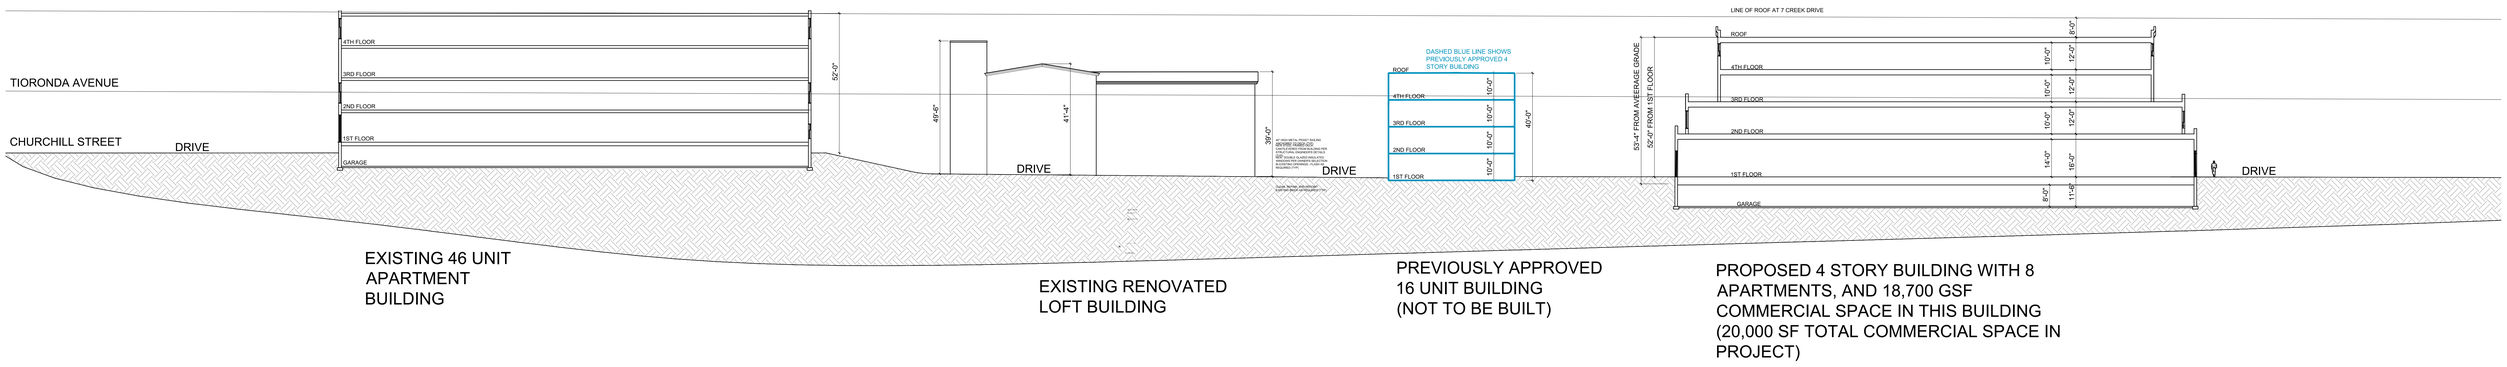

EXISTING 46 UNIT APARTMENT BUILDING

EXISTING RENOVATED LOFT BUILDING

PREVIOUSLY APPROVED 16 UNIT BUILDING (NOT TO BE BUILT)

PROPOSED 4 STORY BUILDING WITH 8 APARTMENTS, AND 18,700 GSF COMMERCIAL SPACE IN THIS BUILDING (20,000 SF TOTAL COMMERCIAL SPACE IN PROJECT)

Site Section: Longitudinal

Scale: 1" = 20'

REVISIONS:			
NO.	DATE	DESCRIPTION	BY
1	12/25/18	REVISED PER PLANNING BOARD COMMENTS	AJS
2	02/22/19	REVISED PER PLANNING BOARD COMMENTS	AJS
3	03/26/19	NO CHANGE	AJS
4	04/30/19	NO CHANGE	AJS
5	05/28/19	NO CHANGE	AJS

Site Plan Application

Sheet 3 of 12 - Site Section Diagram

Owner:
Weber Projects III, LLC
11 Creek Drive
Beacon, New York 12508

Architect:
Aryeh Siegel, Architect
84 Mason Circle
Beacon, New York 12508

Site / Civil Engineer:
Hudson Land Design
174 Main Street
Beacon, New York 12508

Surveyor:
TEC Land Surveying, P.C.
15C Tioronda Avenue
Beacon, New York 12508

Landscape Designer:
Landscape Restorations
P.O. Box 286
Beacon, New York 12508

23 - 28 Creek Drive
Beacon, New York
Scale: 1" = 20'
October 23, 2018