MATERIALS		
COMPONENT	MANUFACTURER	COLOR
ROOFING	GAF TIMBERLINE	WEATHERED WOOD
SIDING	CERTAINTEED	SUEDE
WINDOWS	ANDERSON	WHITE
TRIM SOFFIT	CERTAINTEED	BROWN
DOORS	ANDERSON	BROWN
SHUTTERS	MID AMERICA	FEDERAL BROWN

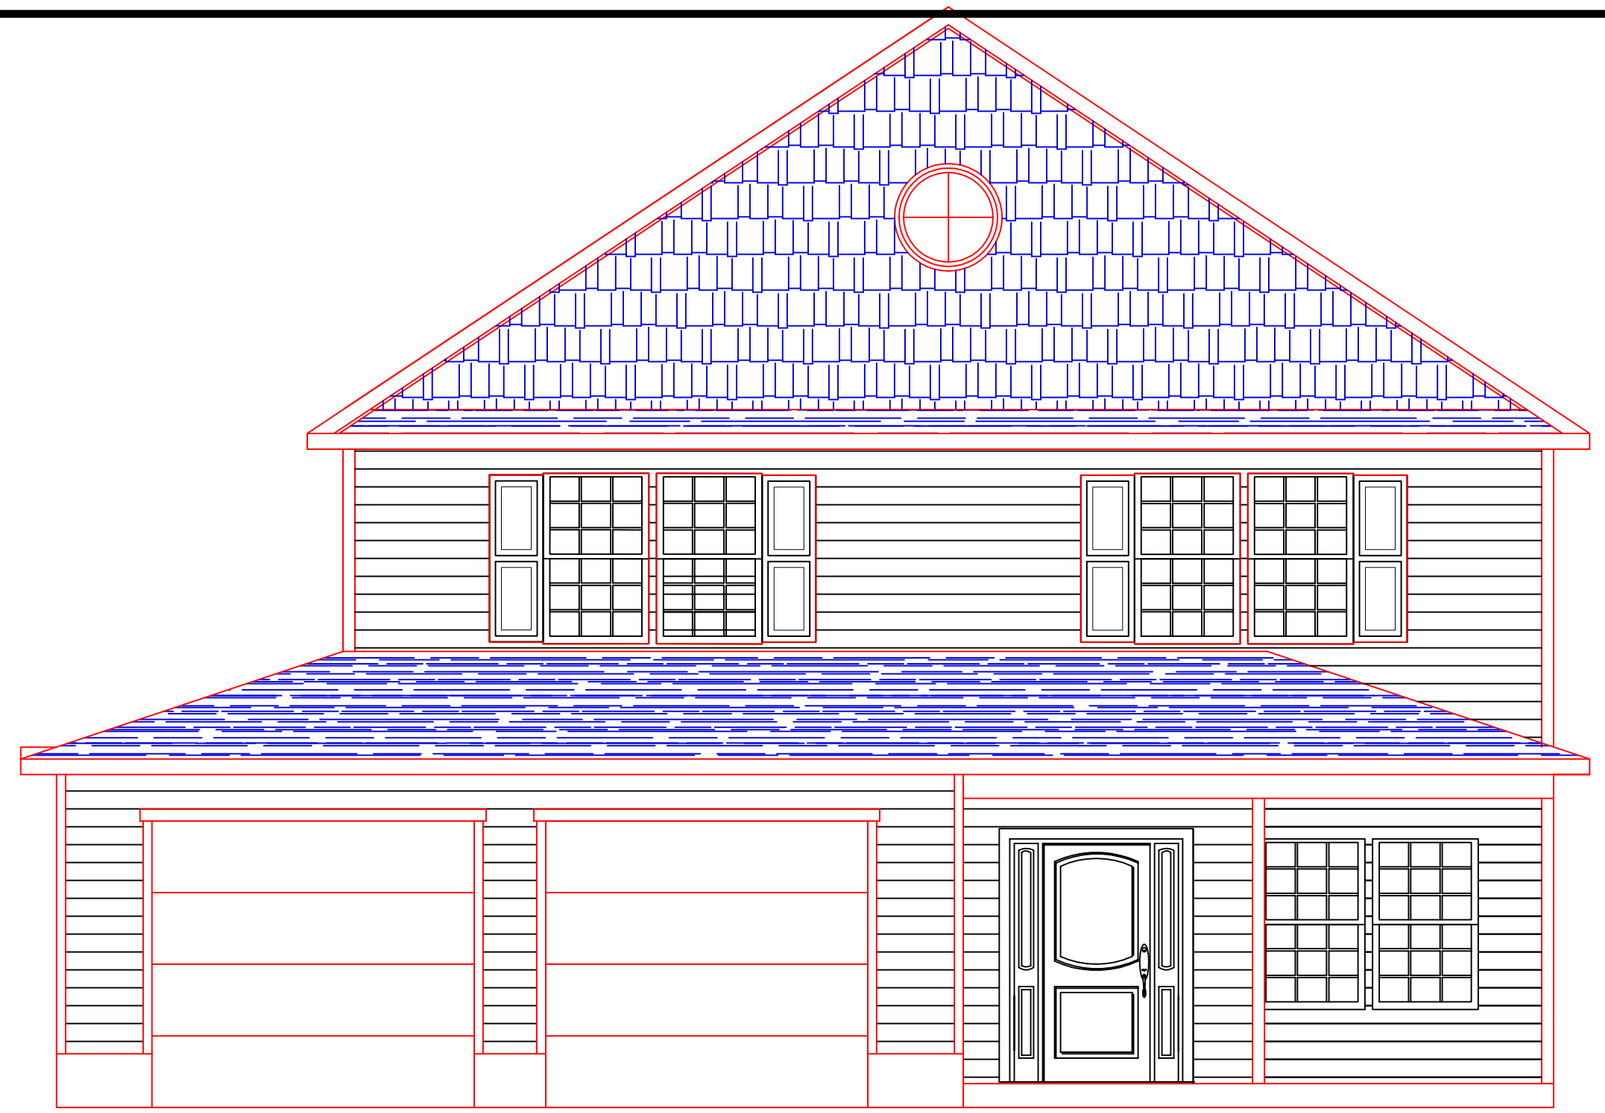

1 Front Elevation
SCALE: 1/4" = 1'-0"

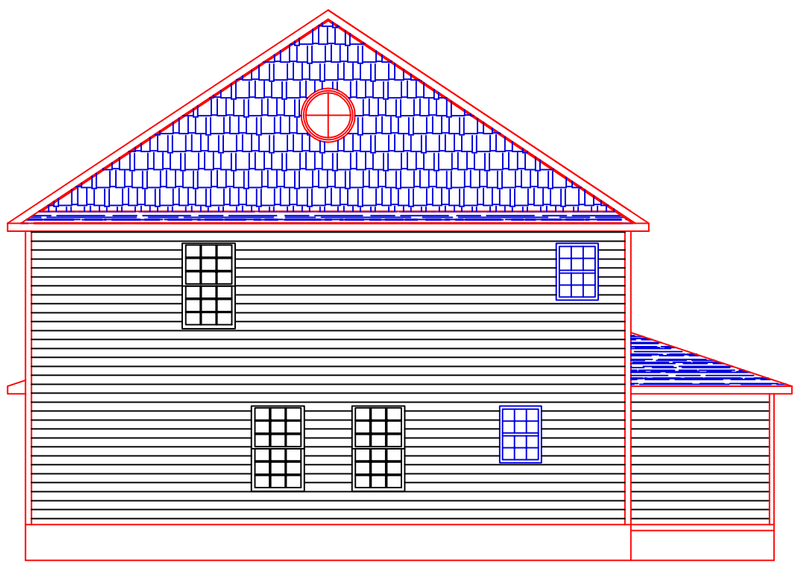

2 Rear Elevation
SCALE: 1/8" = 1'-0"

Living Area

Lower Floor	1065 Sq. Ft.
Upper Floor	1346 Sq. Ft.
Total	2411 Sq. Ft.

Garage Area

623 Sq. Ft.

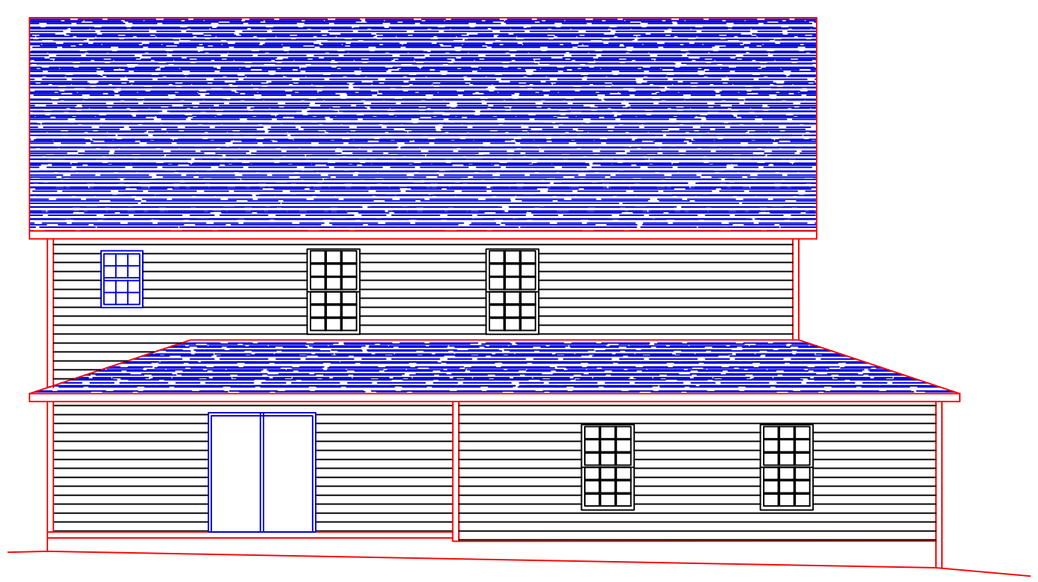

3 Left Elevation
SCALE: 1/8" = 1'-0"

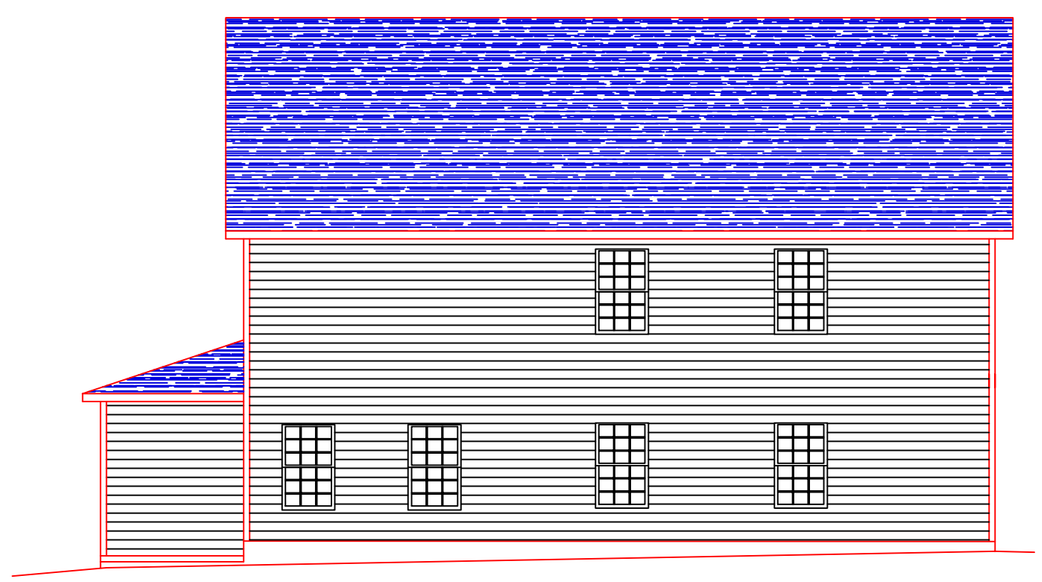

4 Right Elevation
SCALE: 1/8" = 1'-0"

STATE OF NEW YORK
STEPHEN K. BURNS
087236
LICENSED PROFESSIONAL ENGINEER

The plans and specifications herein are intended for the subject project ONLY as a result of Contractual Negotiations between the builders, the client noted and Burns Engineering Services, P.C.. These plans and specifications will be the subject of a copyright petition and may not be revised or reused by anyone without the written authority of Burns Engineering Services, P.C..

House Plans

For

BEACON RESIDENTIAL LLC, LOT 2
"SUBDIVISION PLAN 65 DENNINGS AVE"
FM# 9679B
DENNINGS AVENUE, CITY OF BEACON
DUTCHESS COUNTY, NEW YORK
Tax ID # 5954-50-631575

Sheet Title

FLOOR PLANS

MAY 17, 2017

Sheet

1 / 2

BURNS
ENGINEERING SERVICES, P.C.
Burns Engineering Services, P.C.
58 Teller Avenue
Beacon, NY 12508
SBurns@BurnsEngineeringServices.Com
(845) 546-3310
Fax (845) 440-7343