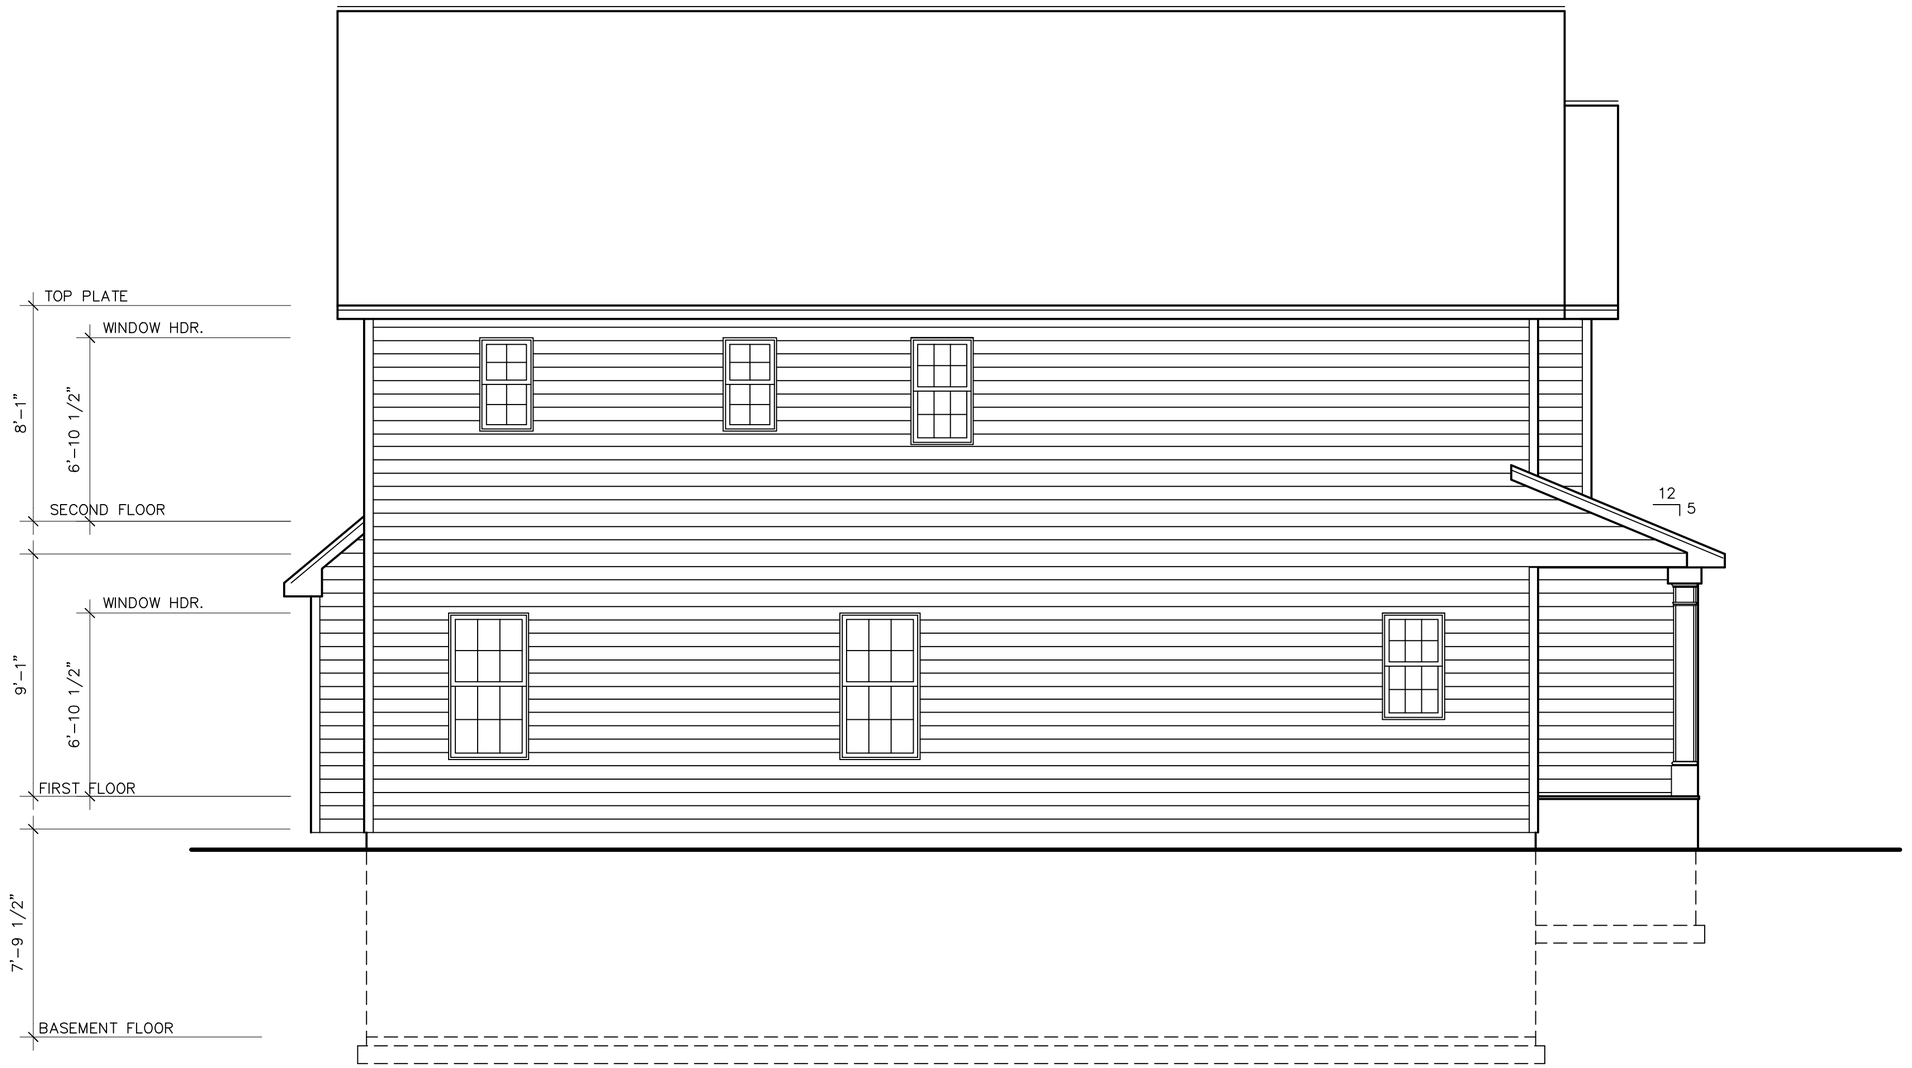

LEFT SIDE ELEVATION

SCALE: 1/4" = 1'-0"

NEW RESIDENCE FOR:

Gianni DiLello

HOWLAND AVE., CITY OF BEACON, NEW YORK

M. GILLESPIE & ASSOCIATES
CONSULTING ENGINEERING, P.L.L.C.
847 ROUTE 376 - WAPPINGERS FALLS, NY 12590
P. (845) 227-8227 F. (845) 225-1450
WWW.MGILLESPIEASSOCIATES.COM

PROJECT No.	2016015
DRAWN BY:	S.M.H.
CHECKED BY:	M.E.G.
REVISIONS	
JANUARY 18, 2016	

NYSPE #074666

SHEET No.

E 3