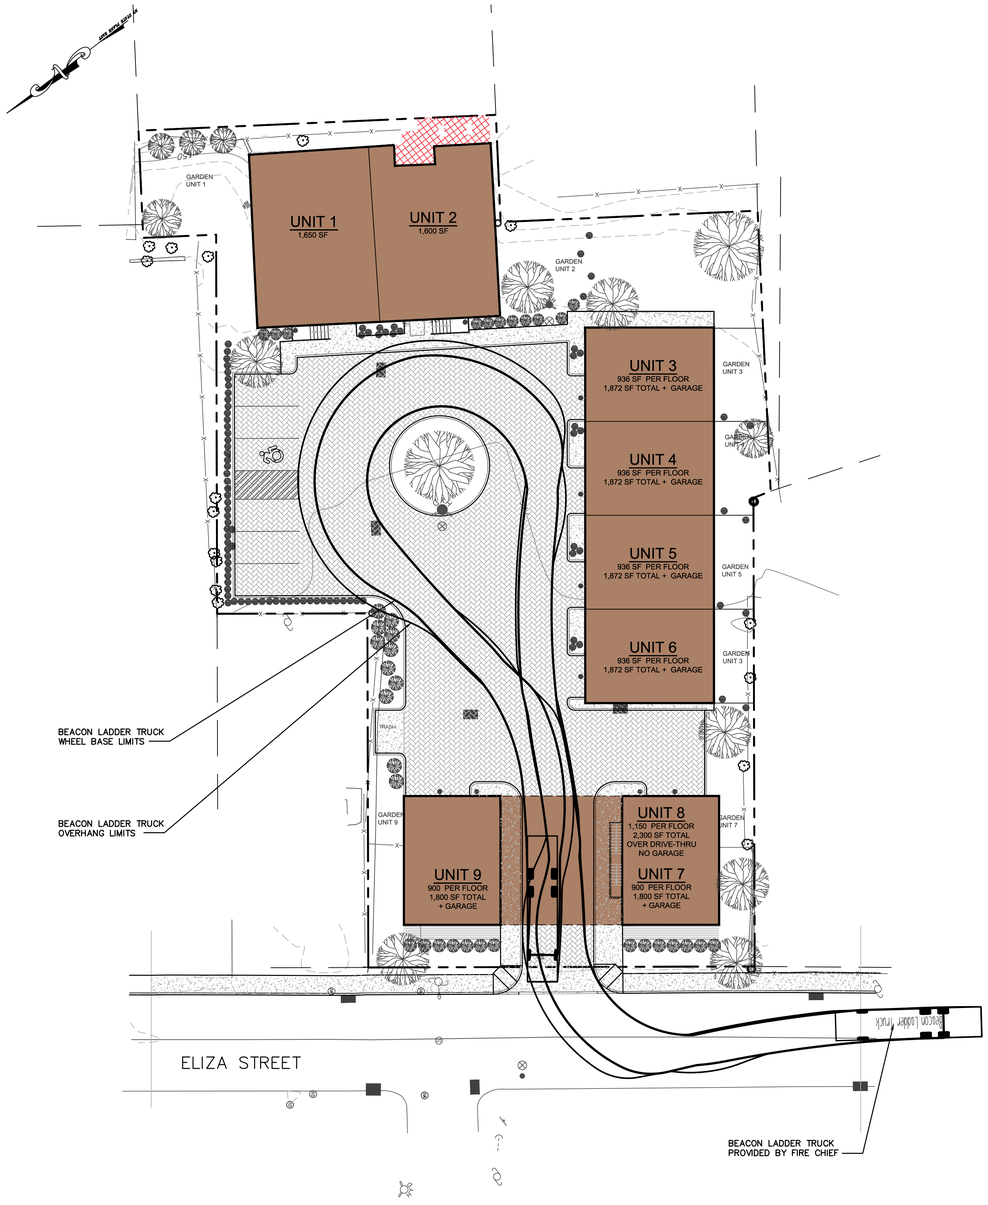



FIRE APPARATUS MANEUVERING PLAN

SCALE: 1" = 20'

GRAPHIC SCALE

20 0 10 20 40 80

(IN FEET)
1 inch = 20 ft.

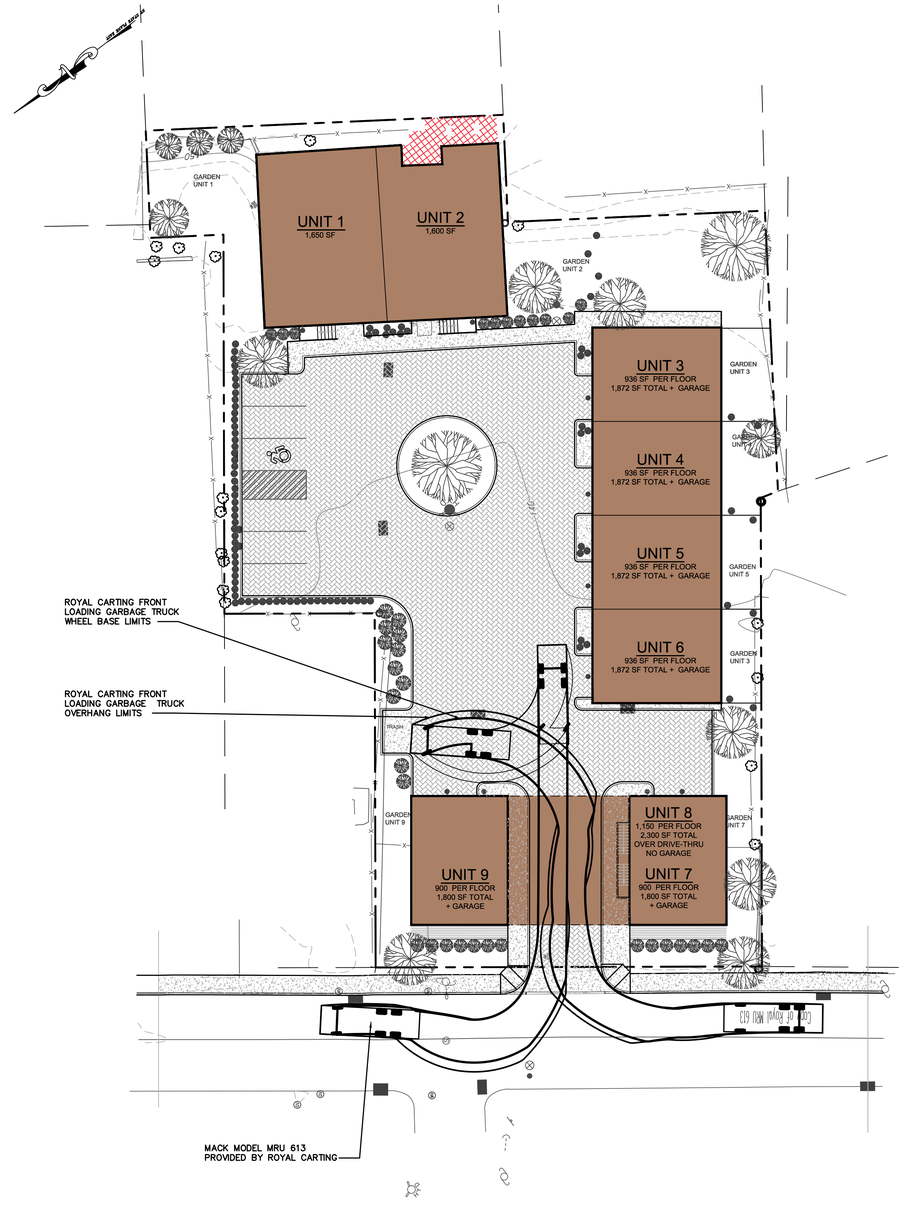

GARBAGE TRUCK MANEUVERING PLAN

SCALE: 1" = 20'

GRAPHIC SCALE

20 0 10 20 40 80

(IN FEET)
1 inch = 20 ft.

LEGEND

- EXISTING PROPERTY LINE
- EXISTING ADJOINER LINE
- 120 EXISTING MAJOR CONTOUR
- 121 EXISTING MINOR CONTOUR
- +121.17 EXISTING SPOT ELEVATION
- S EXISTING SEWER MAIN
- W EXISTING WATER MAIN
- S PROPOSED SEWER SERVICE LINE
- W PROPOSED WATER SERVICE LINE
- EXISTING SEWER MANHOLE
- EXISTING WATER VALVE
- EXISTING UTILITY POLE
- EXISTING CATCH BASIN
- EXISTING FENCE

DRAWN BY: CMB				CHECKED BY: MAB			
REVISIONS:				REVISIONS:			
NO.	DATE	DESCRIPTION	BY	NO.	DATE	DESCRIPTION	BY
1	4/30/19	SHEET ADDED	AG				
2	5/28/19	PER PLANNING BOARD COMMENTS	ESR				

Dig Safely. New York
800-962-7962
www.digsafelynewyork.org
- Call Before You Dig
- Wait The Required Time
- Confirm Utility Response
- Respect the Marks
- Dig With Care

STATE OF NEW YORK
MICHAEL A. BOSENKER
LICENSED PROFESSIONAL ENGINEER
092469

SEAL

HUDSON LAND DESIGN
PROFESSIONAL ENGINEERING P.C.
174 MAIN ST., BEACON, NEW YORK 12508
13 CHAMBERS ST., NEWBURGH, NEW YORK 12550
PH: 845-440-6926
F: 845-440-6637

FIRE APPARATUS AND GARBAGE TRUCK MANEUVERING PLAN

53 ELIZA STREET

53 ELIZA STREET
CITY OF BEACON
DUTCHESS COUNTY, NEW YORK
TAX ID: 6054-29-031870

JOB #:	2018:032
DATE:	8/28/18
SCALE:	1"= 20'
TITLE:	FAM-1
SHEET:	8 OF 13

UNAUTHORIZED ALTERATIONS OR ADDITIONS TO THIS DRAWING IS A VIOLATION OF SECTION 7209.2 OF THE NEW YORK EDUCATION LAW