Elevation: Building 16: South
Scale: 1/8" = 1'-0"

Elevation:Building 16: West
Scale: 1/8" = 1'-0"

Elevation: Building 16:East
Scale: 1/8" = 1'-0"

View to Northeast
Scale: NTS

View to Northwest
Scale: NTS

Building 16: View to Northeast
Scale: NTS

View from 4th Floor Deck
Scale: NTS

REVISIONS:			
NO.	DATE	DESCRIPTION	BY
1	08/29/17	REVISED PER PLANNING BOARD COMMENTS	AJS

RECOMMENDED FOR APPROVAL:

_____
MAYOR OF THE CITY OF BEACON DATE

APPROVED BY RESOLUTION OF THE CITY COUNCIL OF THE CITY OF BEACON

ON THE _____ DAY OF _____ 20____

APPROVED BY RESOLUTION OF THE PLANNING BOARD OF THE CITY OF BEACON, NEW YORK, ON THE

_____ DAY OF _____ 20____ SUBJECT TO ALL REQUIREMENTS AND CONDITIONS OF SAID RESOLUTION. ANY CHANGE, ERASURE, MODIFICATION OR REVISION OF THIS PLAT, AS APPROVED, SHALL VOID THIS APPROVAL.

SIGNED THIS _____ DAY OF _____ 20____ BY

_____ CHAIRMAN

_____ SECRETARY

IN ABSENCE OF THE CHAIRMAN OR SECRETARY, THE ACTING CHAIRMAN OR ACTING SECRETARY RESPECTIVELY MAY SIGN IN THIS PLACE.

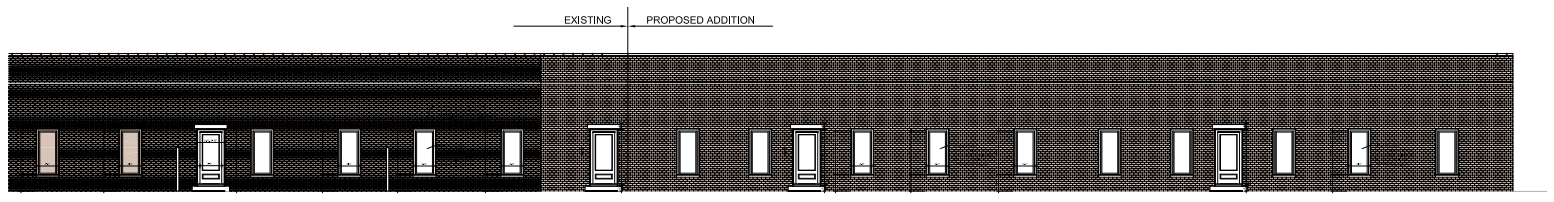

Elevation: Building 9 Addition: West
Scale: 1/8" = 1'-0"

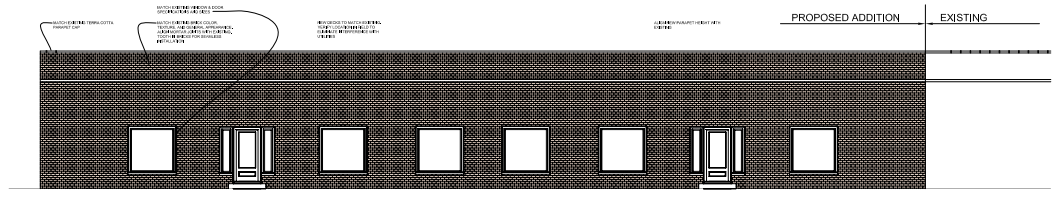

Elevation: Building 9 Addition: East
Scale: 1/8" = 1'-0"

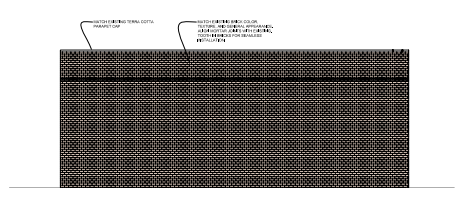

Elevation: Building 9 Addition: South
Scale: 1/8" = 1'-0"

Amendment to Special Use Permit Application

Building Elevations - Sheet 5 of 10

Owner:
Beacon HIP Lofts, LLC
39 Front Street
Beacon, NY 12508

Architect:
Aryeh Siegel, Architect
514 Main Street
Beacon, New York 12508

Site/Civil Engineer:
Hudson Land Design
174 Main Street
Beacon, New York 12508

Landscape Design:
LQ Design
P.O. Box 244
Beacon, NY 12508

Surveyor:
TEC Land Surveying
Main Street
Beacon, New York 12508

Beacon HIP Lofts
Beacon, New York
Scale: As Noted
July 25, 2017