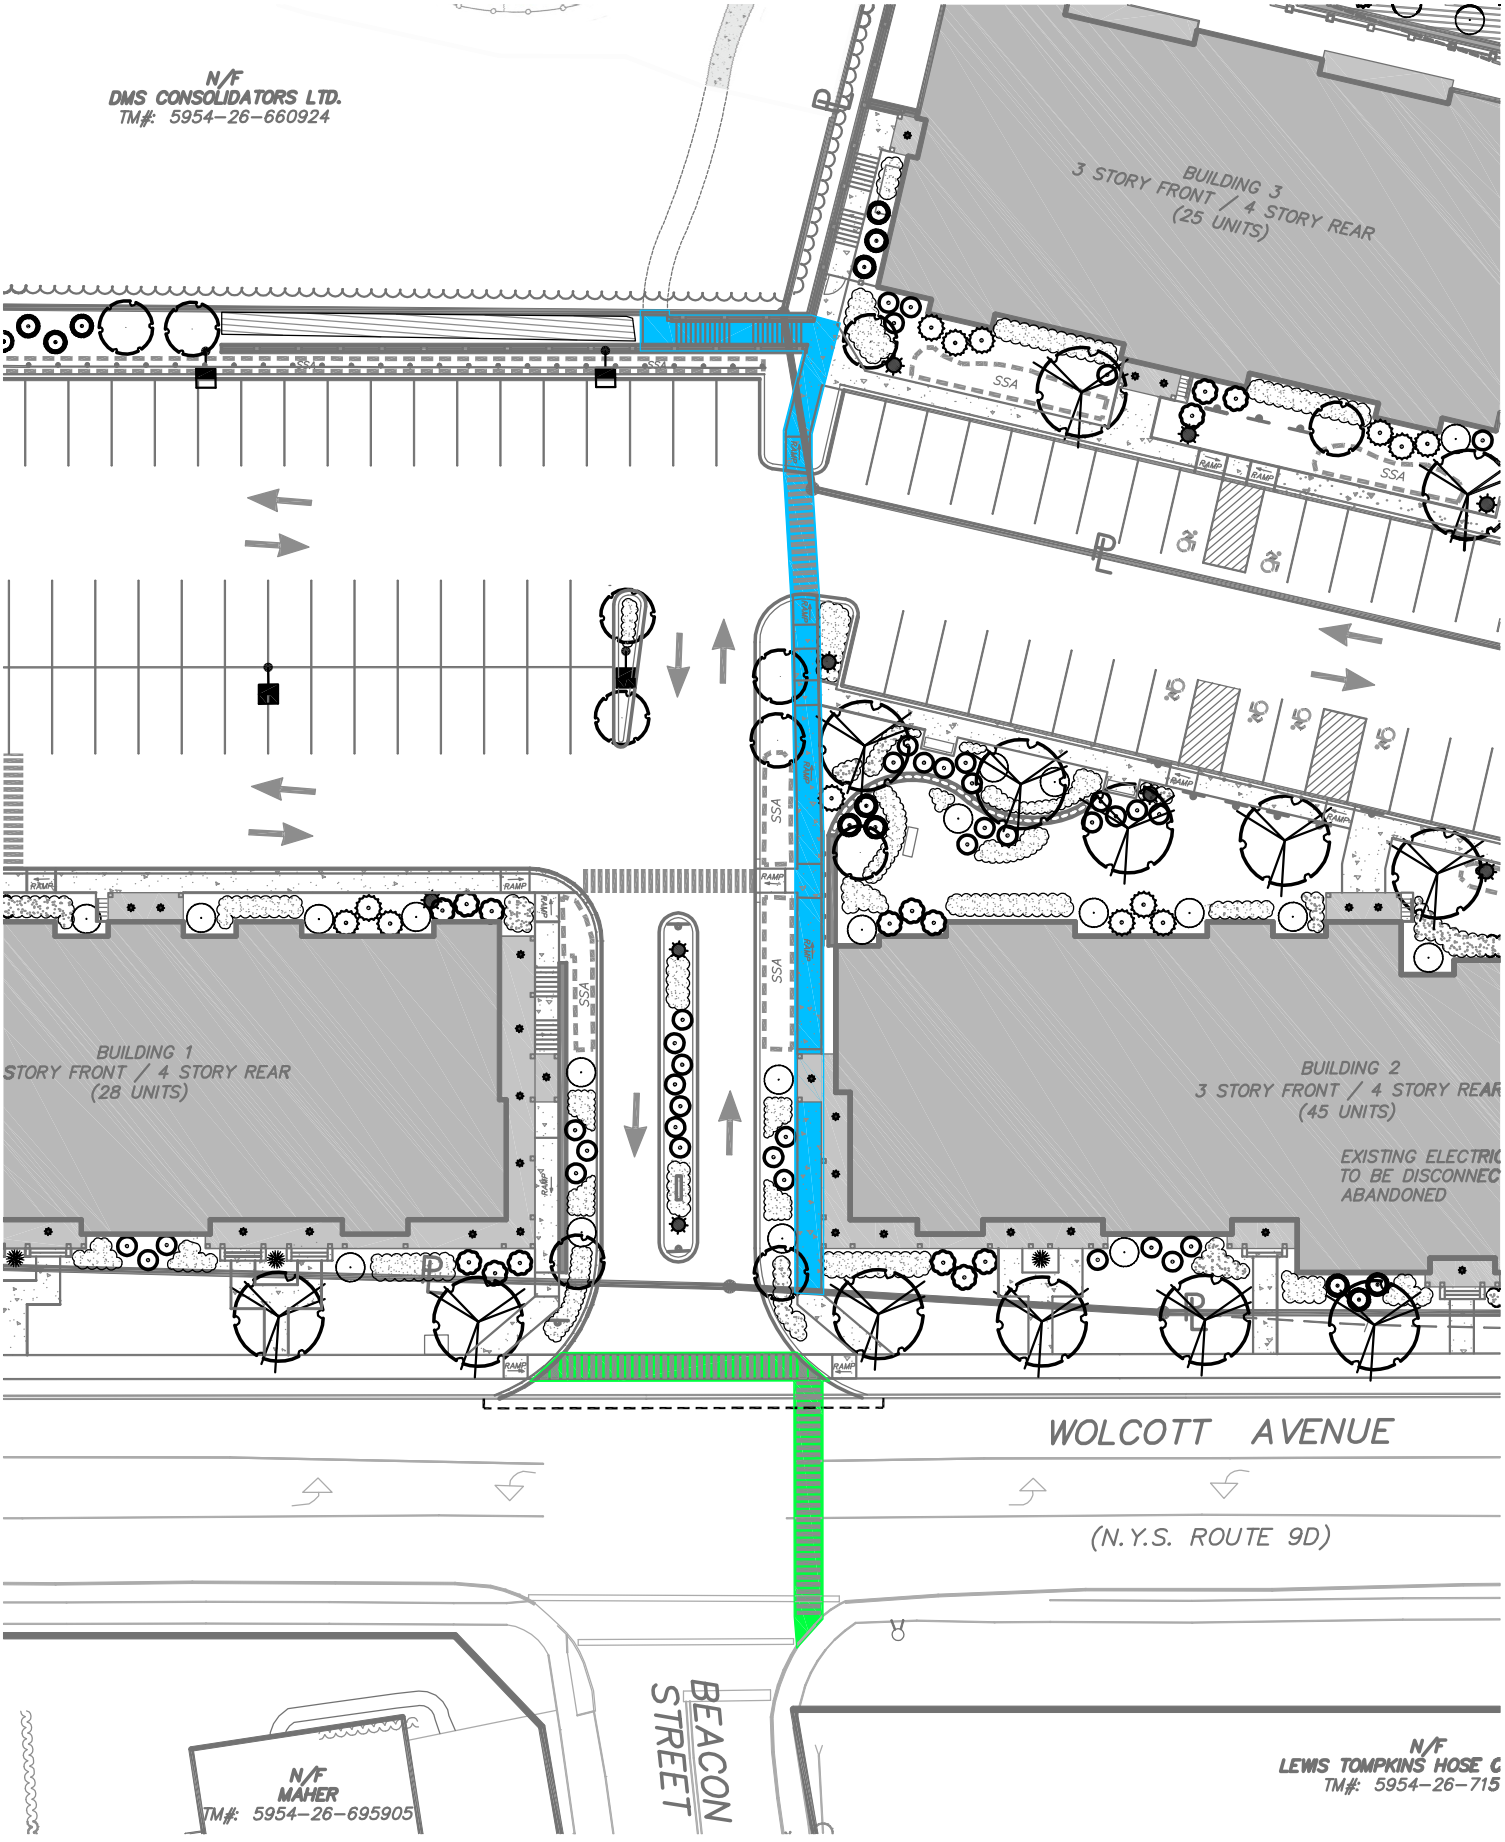


Z:\E16226100\CADD Drawing Files\Drawings - Misc\16226_CityWalkwayConnection.dwg, 1/29/2018 3:04:52 PM, jlogiudice, 1:1